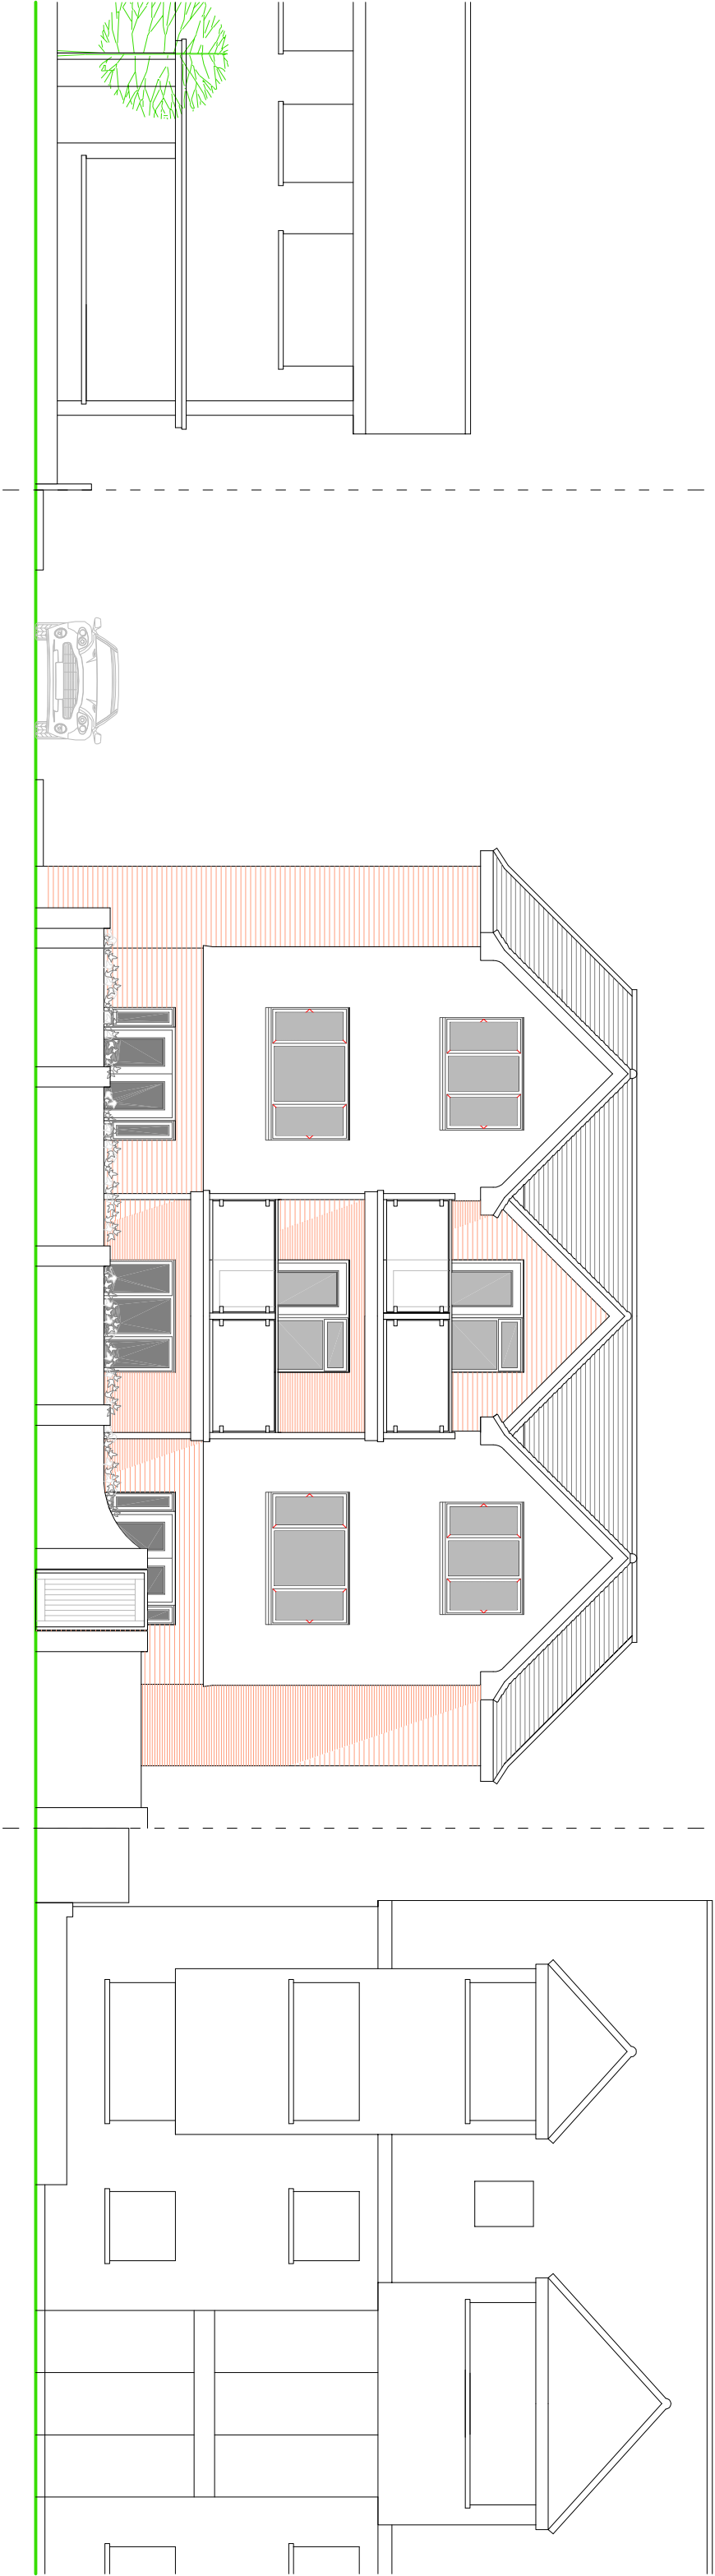


PROPOSED STREETSCENE ELEVATION

SUSSEX BUILDING CONSULTANCY LIMITED	
99 VICTORIA DRIVE, BOGNOR REGIS, WEST SUSSEX.	
SCALE - 1/100 REV - C DATE - 05/01/2022	
 LABC Partner 3 NORTHGATE ROAD PO21 5ZJ (E505) TEL - (0)1243 861379	