


|                       |    |     |    |
|-----------------------|----|-----|----|
| ARUN DISTRICT COUNCIL |    |     |    |
| No.                   | BR | 276 | 08 |
| RECEIVED              |    |     |    |

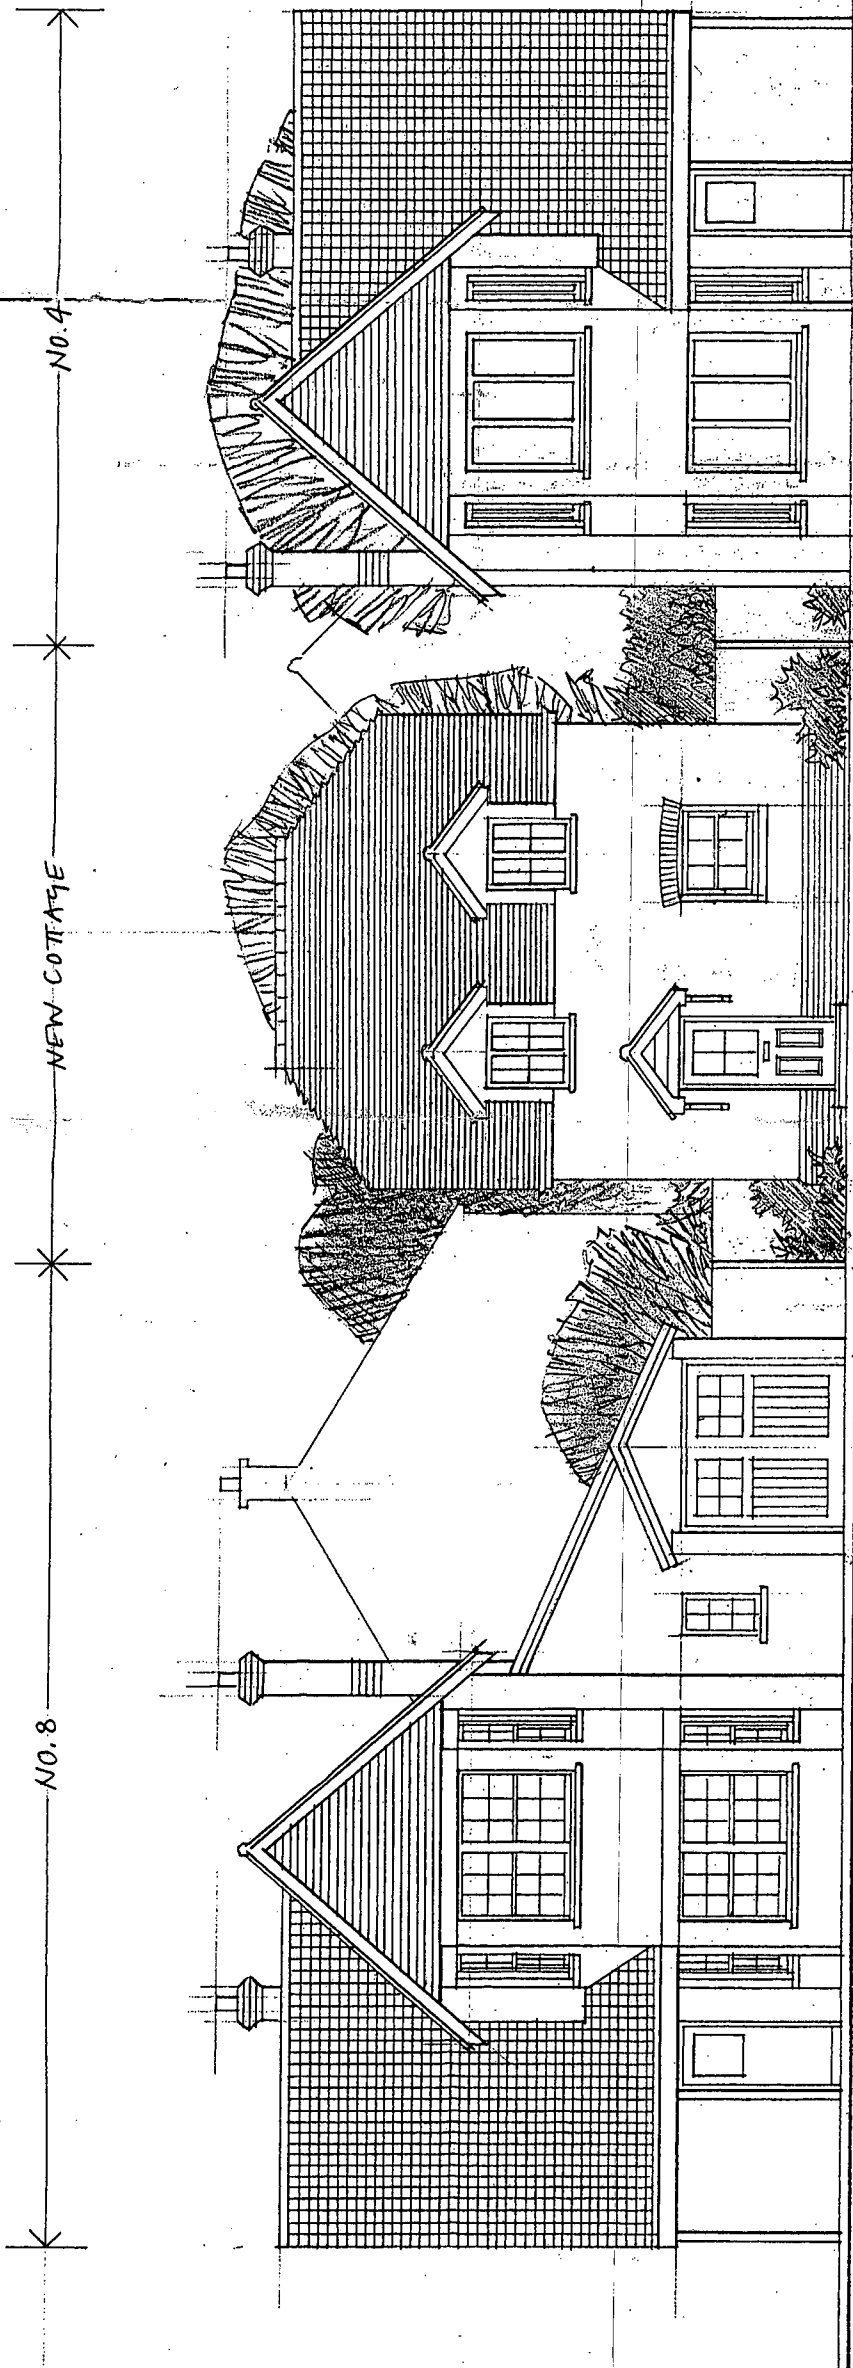

ELEVATION TO TENNYSON ROAD.

PROPOSED NEW COTTAGE, TENNYSON ROAD, Bognor Regis  
SCALE 1:100  
DECEMBER 2007