



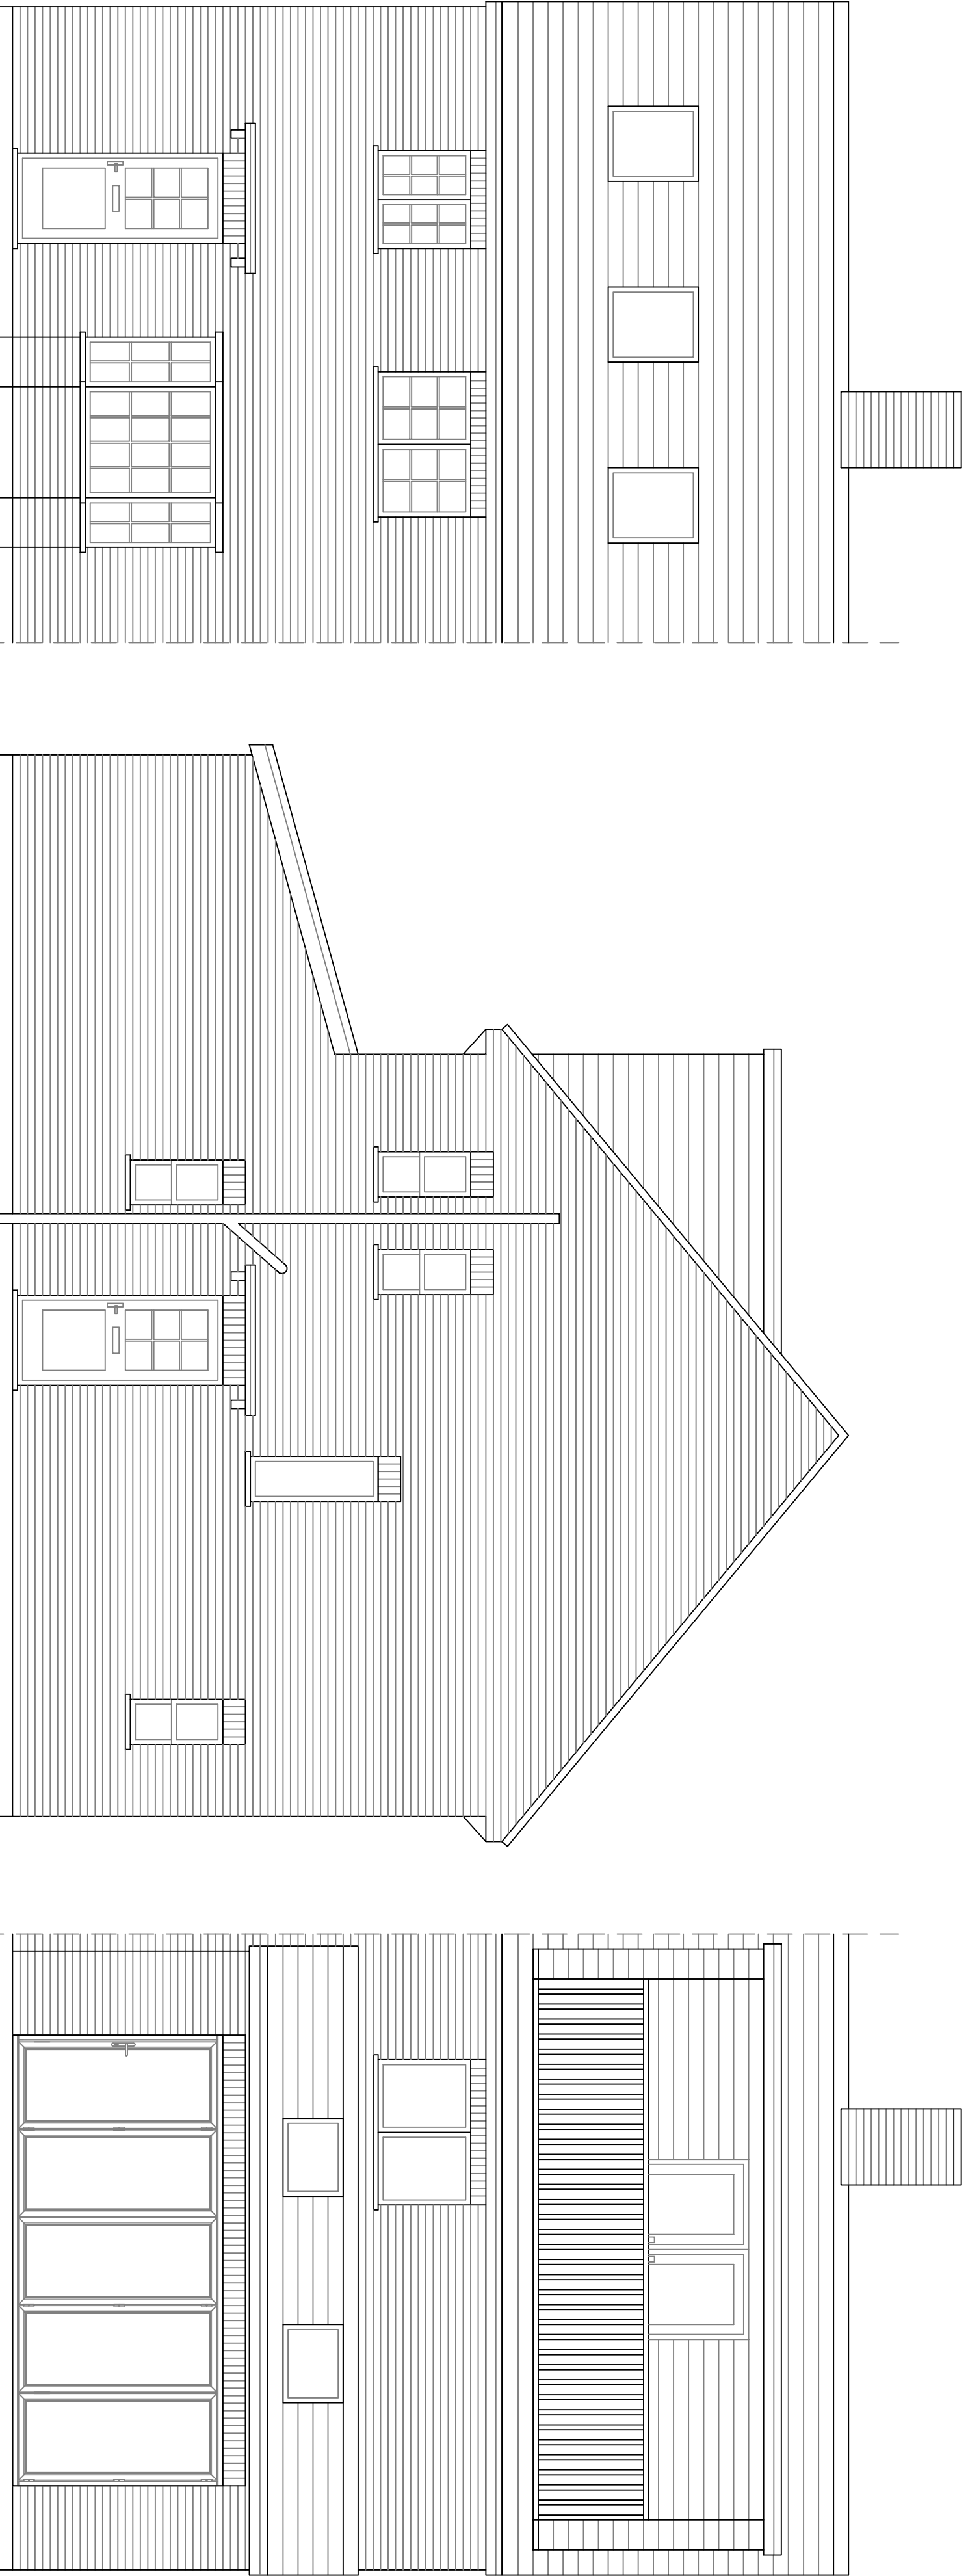


Proposed North Elevation

Proposed East Elevation


Proposed South Elevation

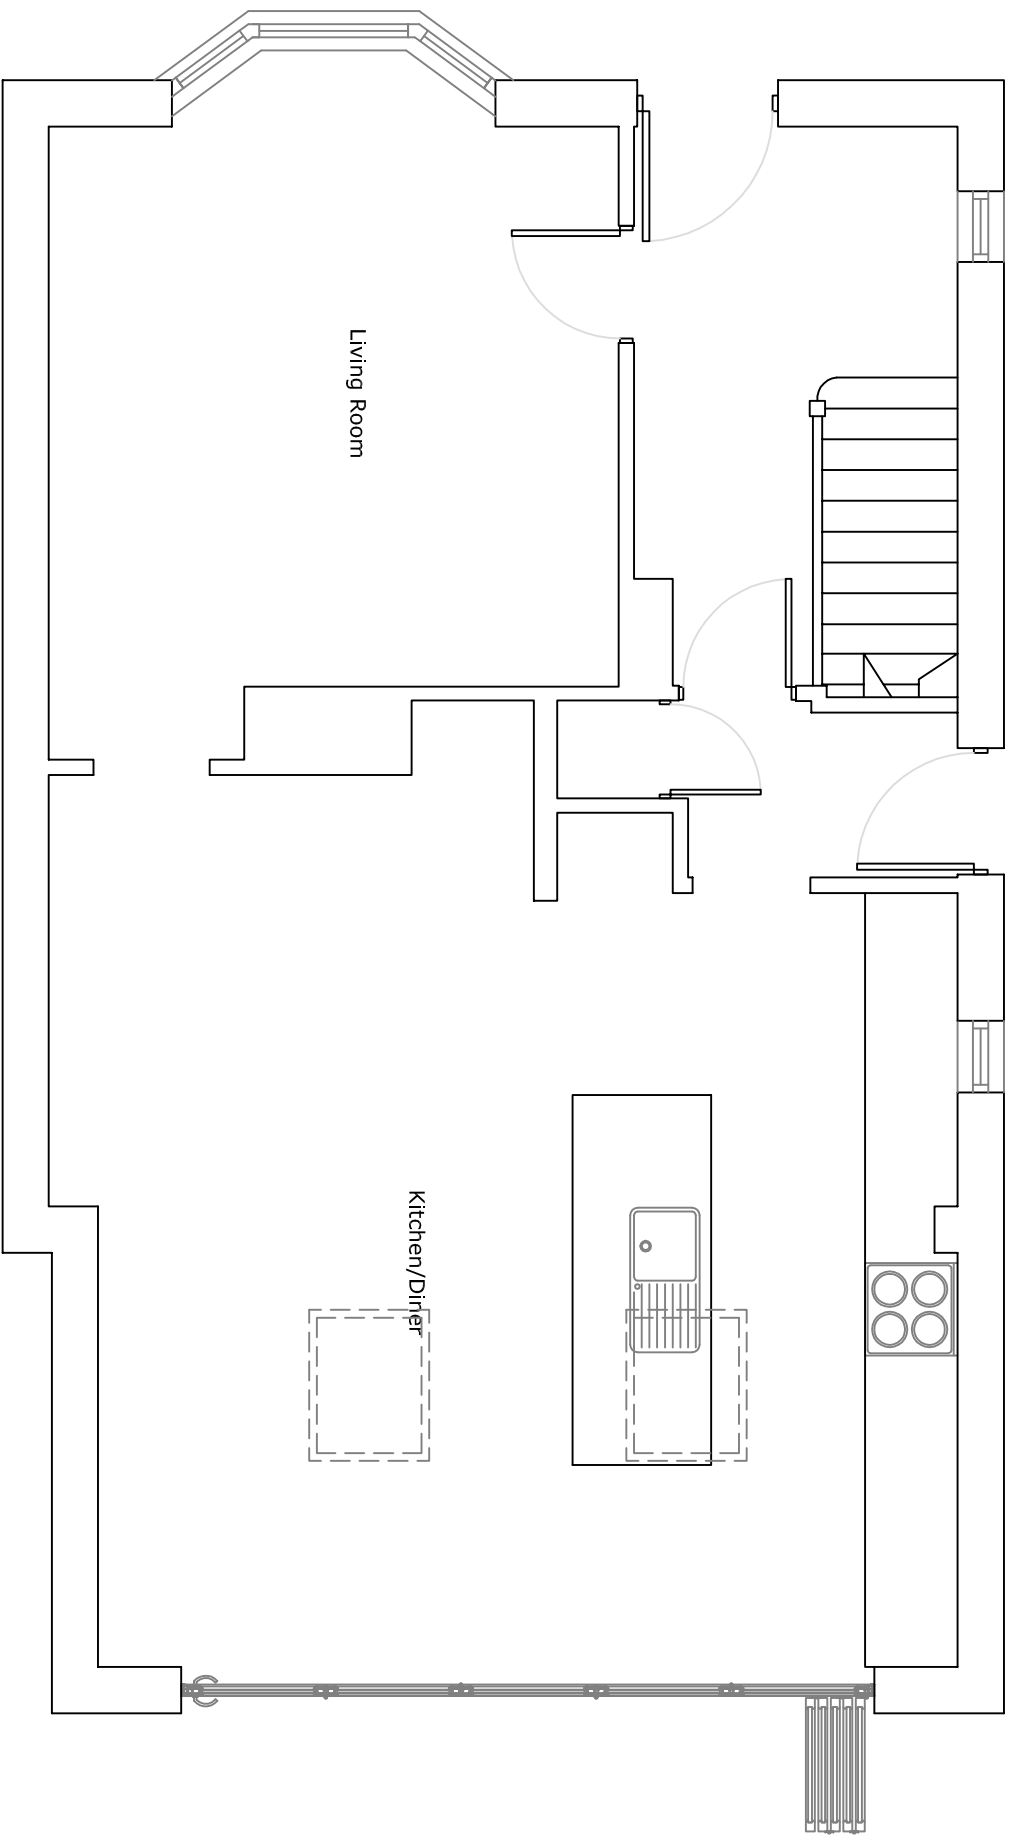

Proposed Ground Floor Plan

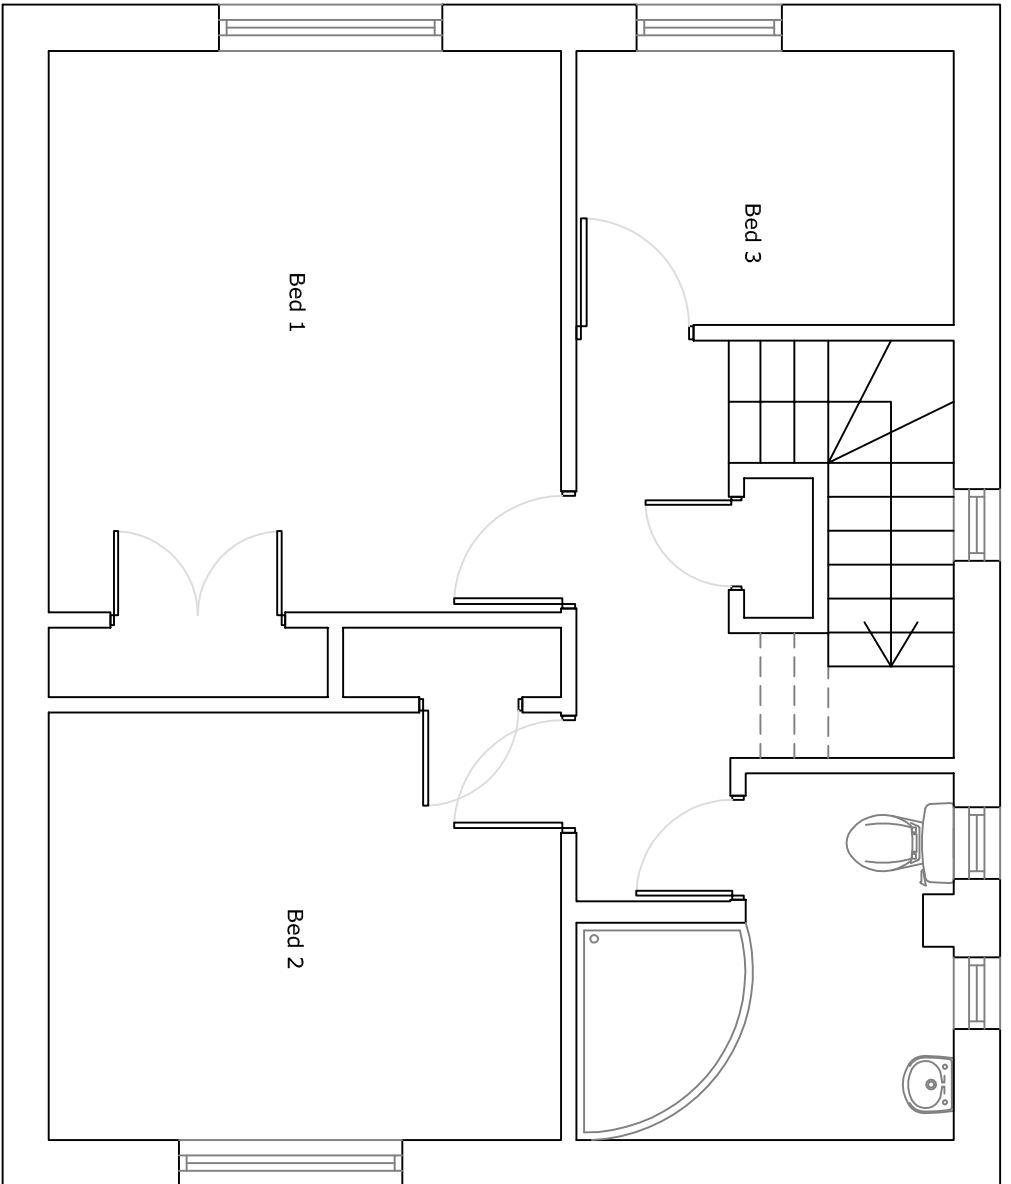

Proposed First Floor Plan

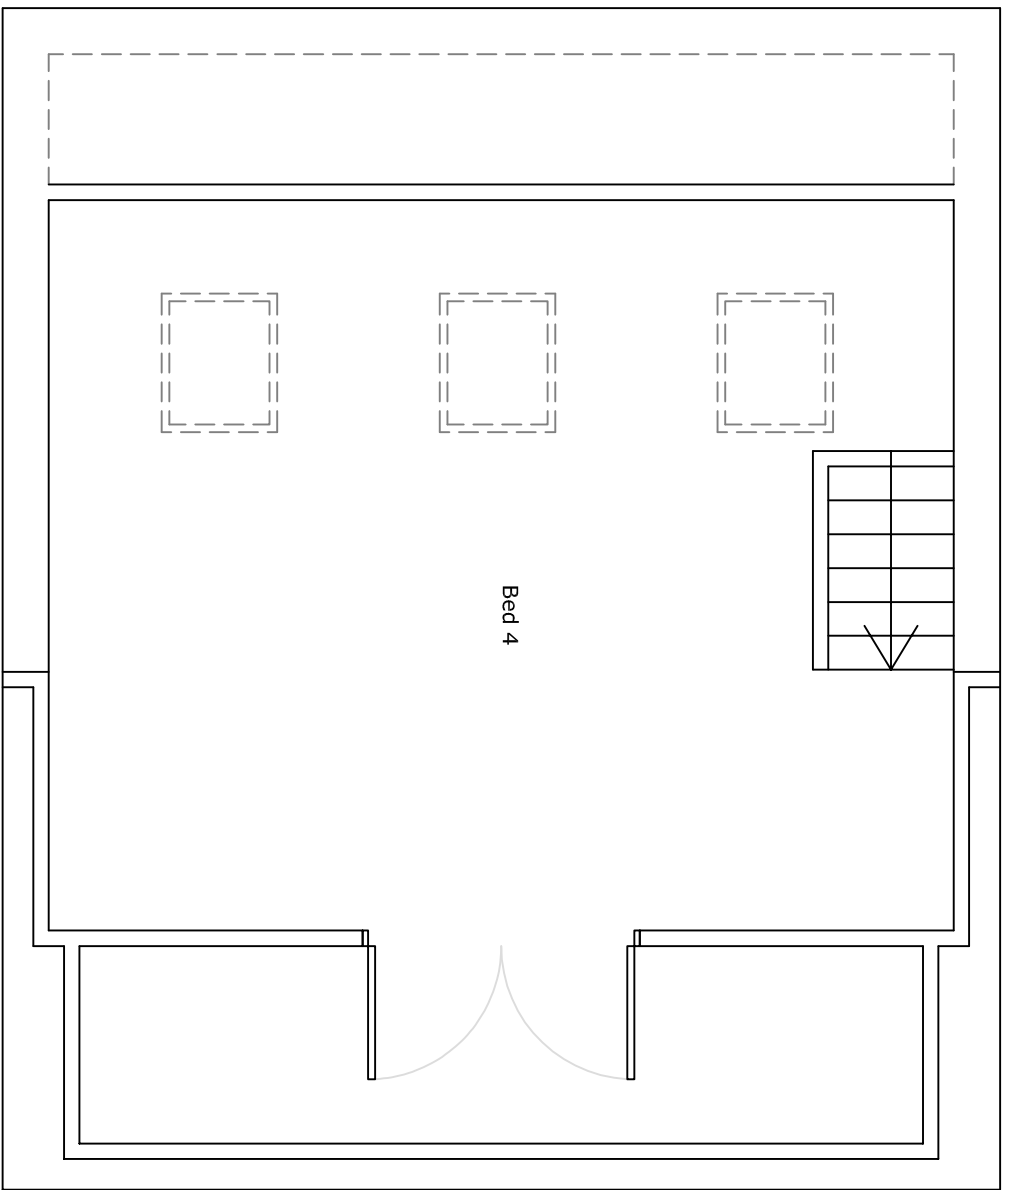

Proposed Loft Plan

Itemref	Quantity	Title/Name, designation, material, dimension etc.			Article No./Reference
Designed by	Checked by	Approved by - date	Filename	Date	Scale
jd		August 2017		August 2017	1:50

5 Hatherliegh Gardens			Proposed Extensions		
			Edition	Sheet	
			02	0	1/1