


NOTES


1. This drawing is to be read in conjunction with all relevant Engineers and Architects drawings.
2. All dimensions are in millimetres unless noted otherwise. All levels are in Metres Above an arbitrary datum and not to Ordnance Datum.
3. In accordance with CDM 2015 the Contractor is to:
 - Notify HSE of works.
 - Comply with the requirements of Health and Safety Plan(if applicable)
 - Provide risk assessments and method statements for all potential hazards relevant to this project.
4. The main contractor shall be responsible for the setting out and accuracy of all dimensions. He shall satisfy himself that the information given is correct and any discrepancies should be noted to the Engineer immediately.
5. DO NOT SCALE. If discrepancy or query arises on dimensions consult Engineer.
6. The Contractor is responsible for specifying product and codes and ordering of drainage materials.
7. All drainage to be installed to BS5955 PtB and in strict accordance with the manufacturers instructions.
8. All PVCu drainage products to conform to BS EN1401 & Kite mark certified in accordance with specification. If used for connection to public sewer must be able to withstand 400kpa.
9. All drainage pipes on this draw to be 100mm unless shown otherwise. Min. falls 1/80 for foul and 1/100 for storm drainage.
10. Cover grades and gully gratings are in accordance with BS497 Pt 1
11. Sewer runs and manholes to be adapted are to be in accordance with Sewers for Adoption, 7th Edition.
12. Any drainage laid less than 600mm below FGL to be covered with minimum 150mm Gen 3 grade concrete to half diameter.
13. No foul or storm water drainage sewer connection works to be undertaken until correct permission has been obtained by Contractor and granted by the Southern Water.
14. Provide 100x100 PCC Inlet max span 650mm where svp exit the building.
15. ACO channels installed and bedded to manufacturers requirements.
16. External backdrop connection to comply with backdrop detail within Sewers for adoption 7th edition.

POLYPIPE CATCHPIT INSPECTION CHAMBER
INCORPORATING FLOW CONTROL AND DEBRIS DEVICE

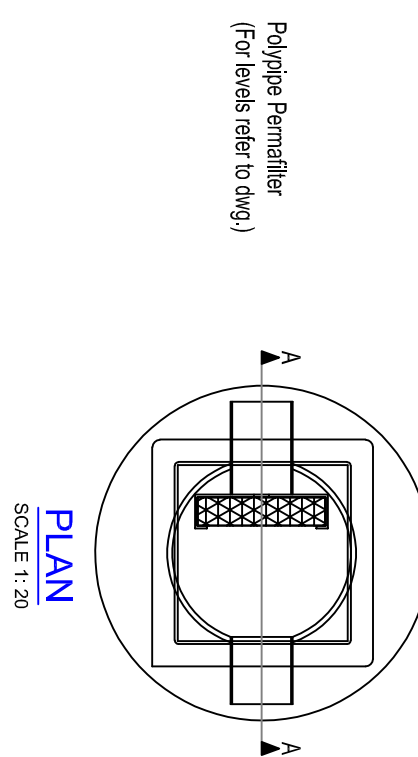

PLAN

SCALE 1:20

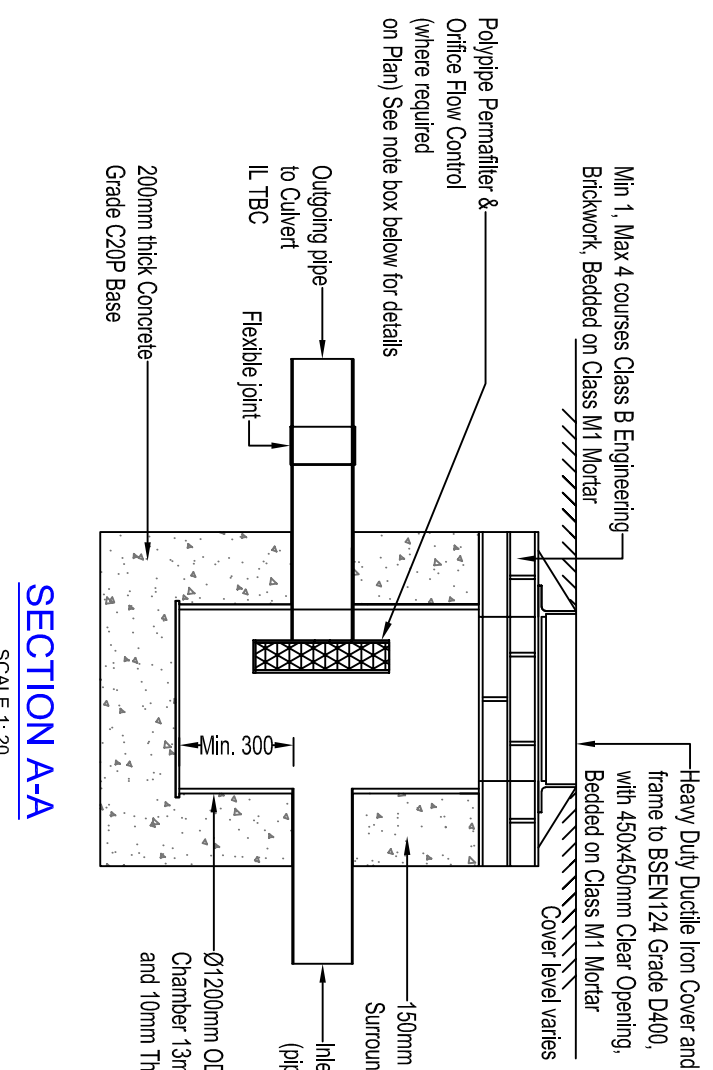


SECTION A-A

SCALE 1:20

NOTE:
Flow control device to be:
Hydro-Brake product number: CTL-SHE-0028-4000-1040-4000
Dimensions WxD(mm): 180x35
Sump Dimensions WxD(mm): 70x220

NOTE:
Invert levels of inlets and outlets into the attenuation system to be as noted on the GA plan drawing

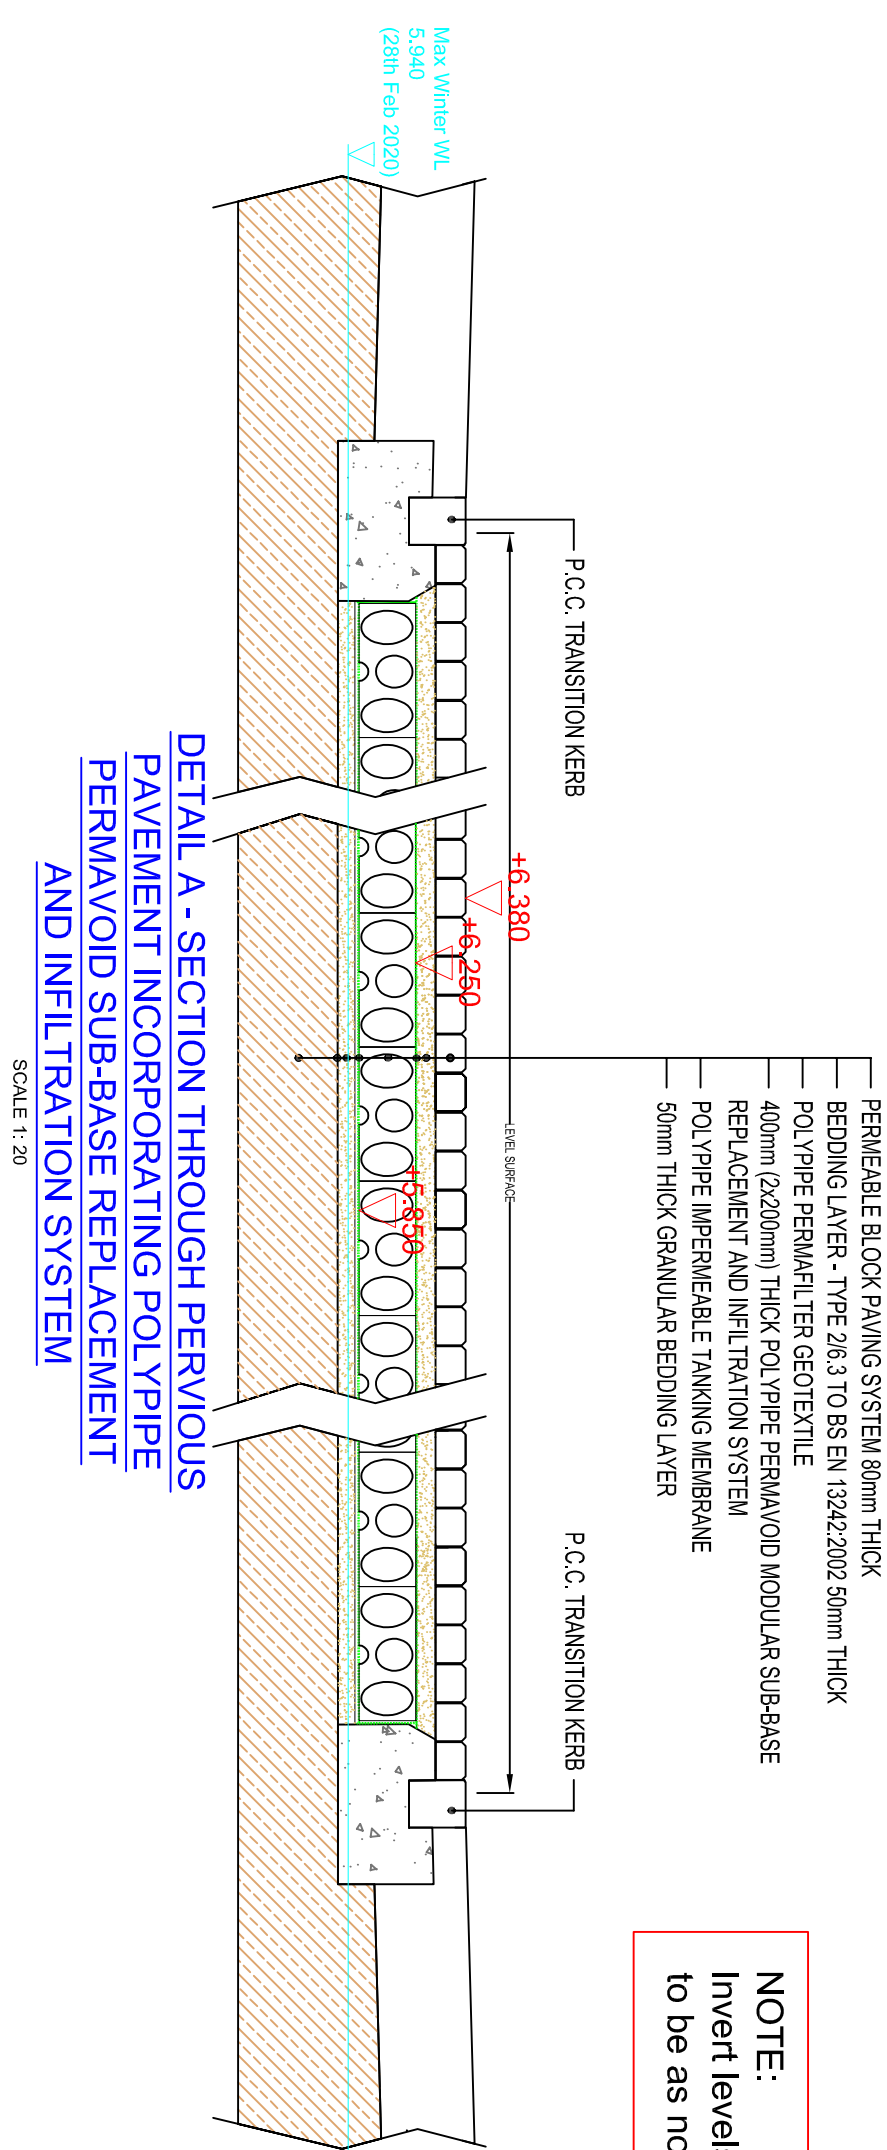


DETAIL A - SECTION THROUGH PERIOIOS
PAVEMENT INCORPORATING POLYPIPE
PERMAVOID SUB-BASE REPLACEMENT
AND INFILTRATION SYSTEM

SCALE 1:20

RAINWATER DOWNPIPE DRAINAGE
INTO PERMAVOID RAFT

SCALE 1:20

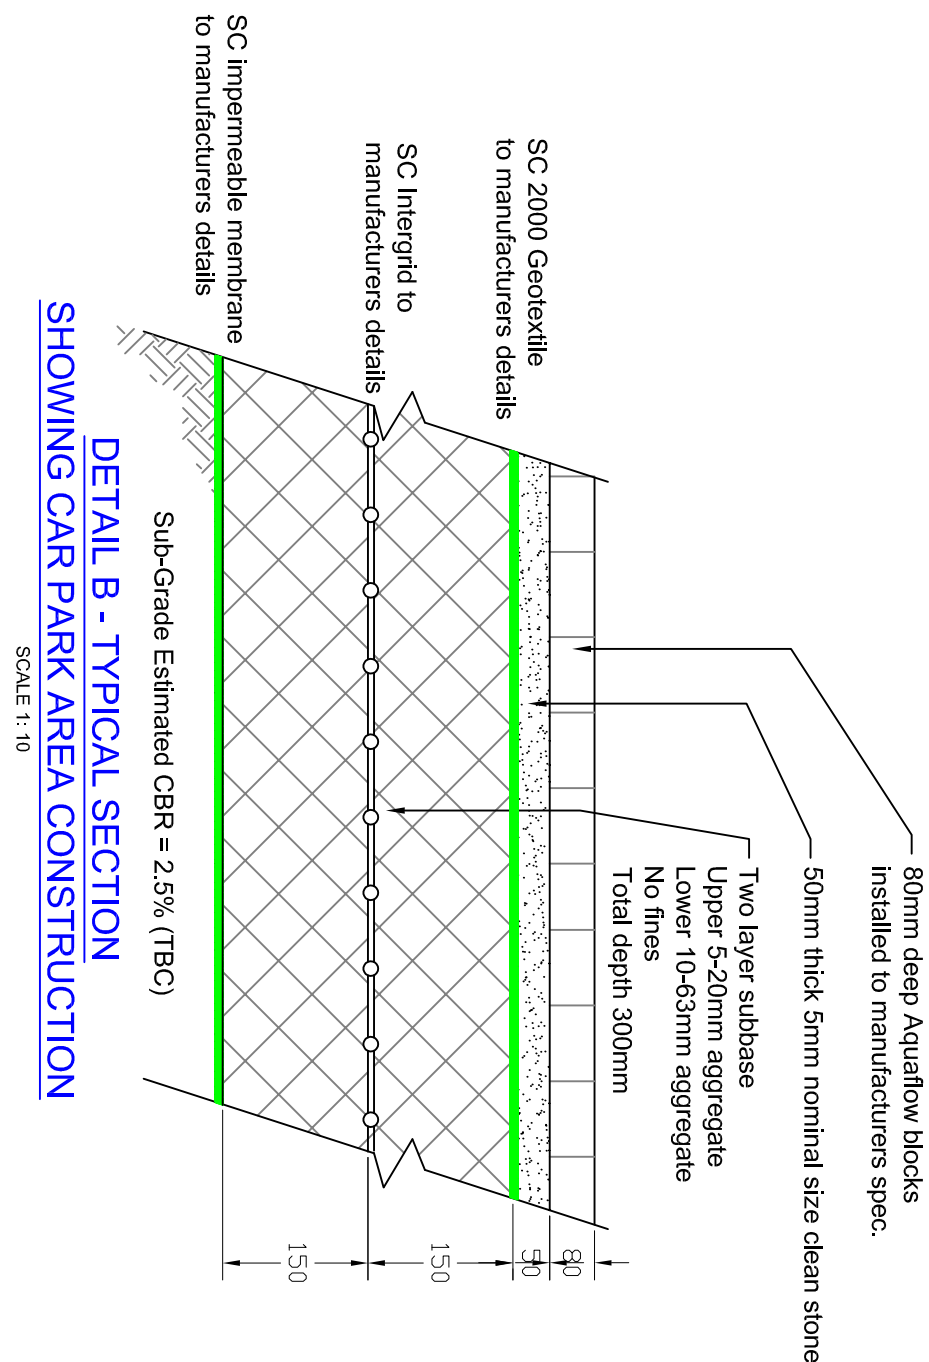


DETAIL B - TYPICAL SECTION
SHOWING CAR PARK AREA CONSTRUCTION

SCALE 1:10


BEDDING FOR FLEXIBLE
PIPES LESS THAN 900mm
COVER UNDER ROADS

Scale 1:20

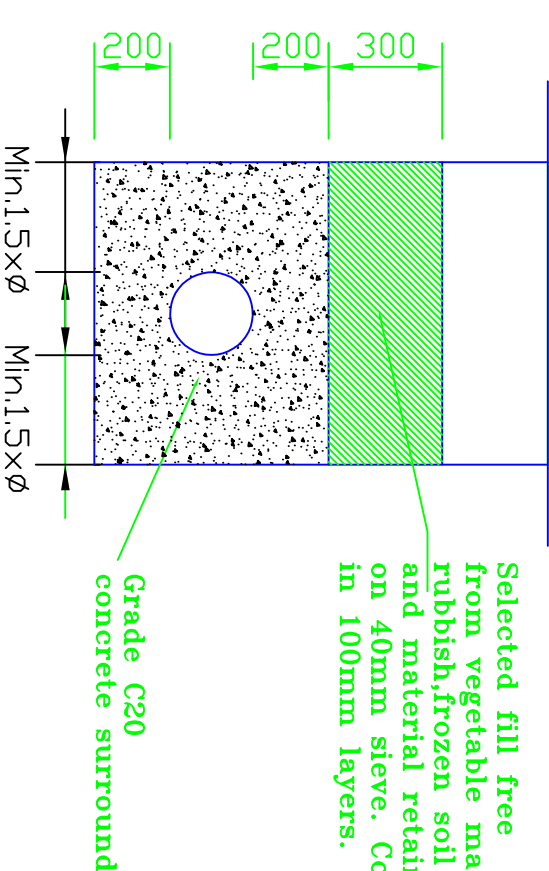


BEDDING FOR FLEXIBLE
PIPES UNDER ROADS
900 to 1200mm DEEP

Scale 1:10

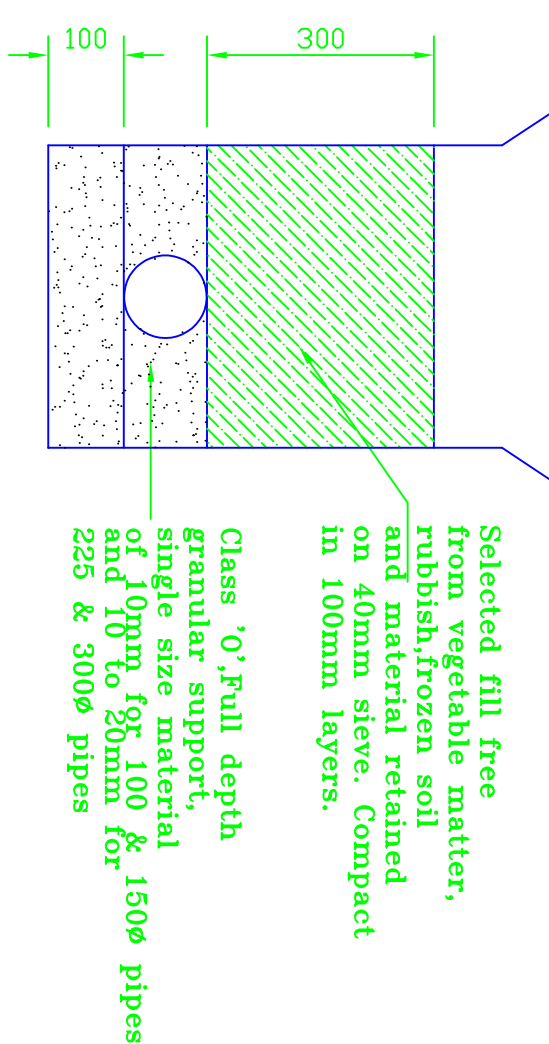


BEDDING FOR OTHER FLEXIBLE PIPES

Scale 1:10

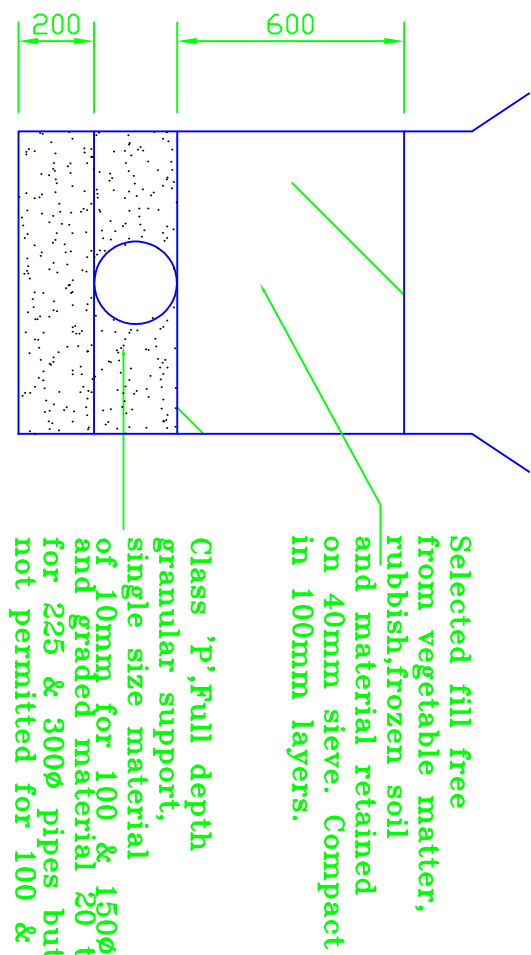

TYPICAL MANHOLE DETAIL - Pre-cast units


MANHOLE CHAMBERS CAN BE MASONRY BUILT OR PRECAST CONCRETE UNITS WITH 150mm C20 CONCRETE SUBROUND.

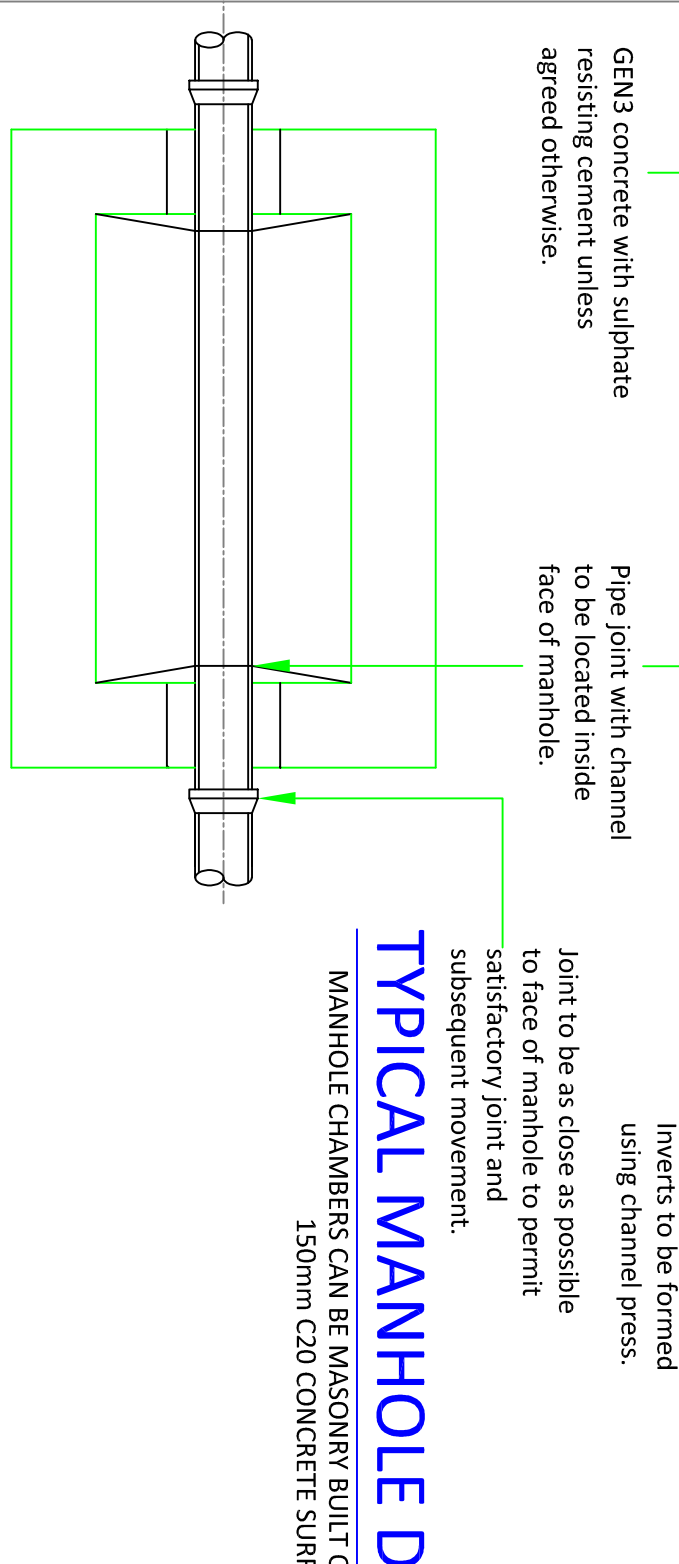


450mmØ INSPECTION CHAMBER

TYPICAL INSTALLATION


(1:10)

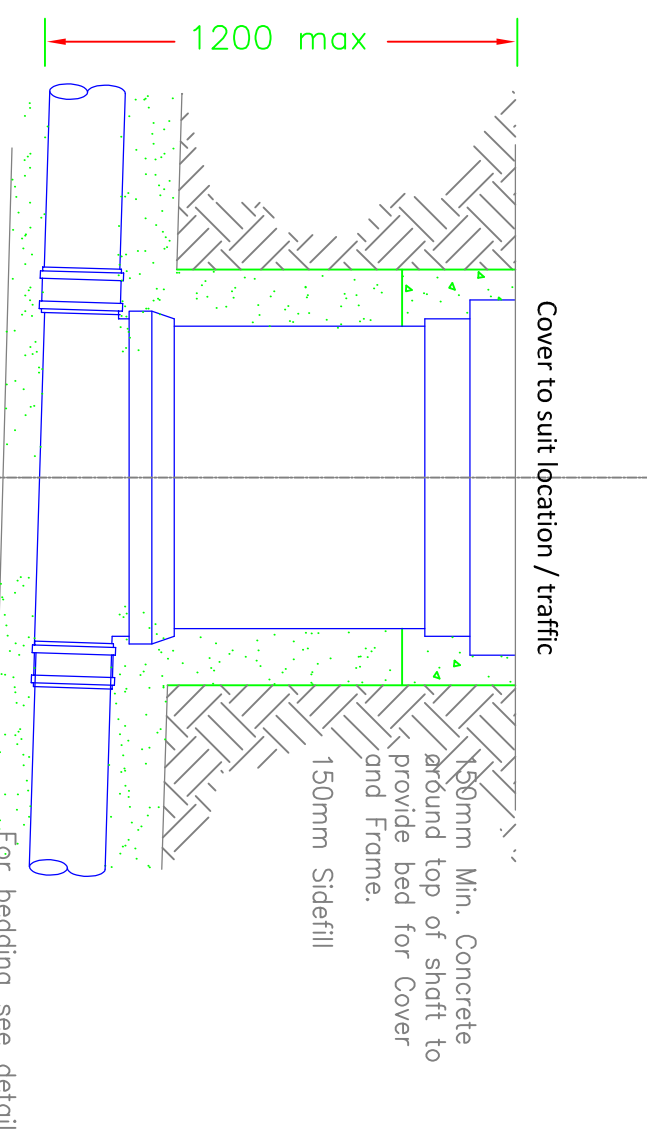

TYPICAL MANHOLE DETAIL-TYPE B
PROVIDE AT NEW CONNECTION TO CULVERT
(MAX DEPTH FROM G.L. TO PIPE SLOTT 300MM)

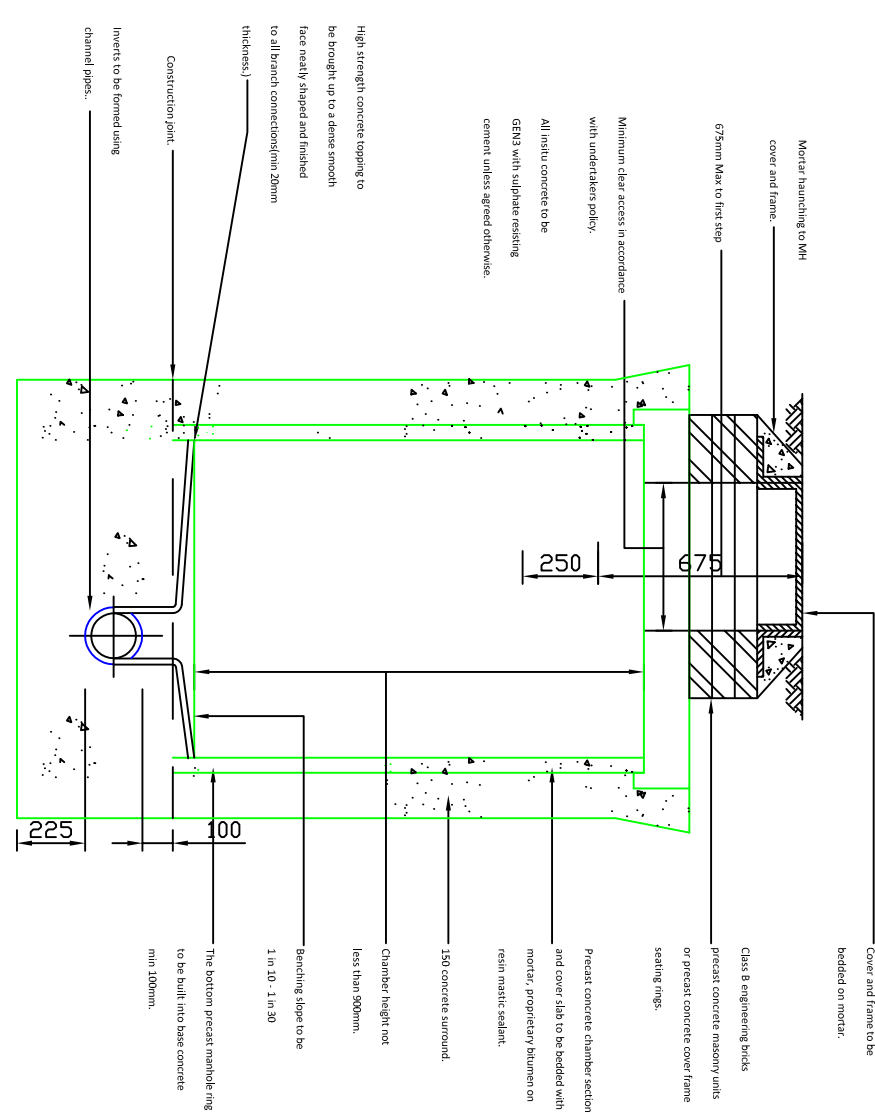

--	--	

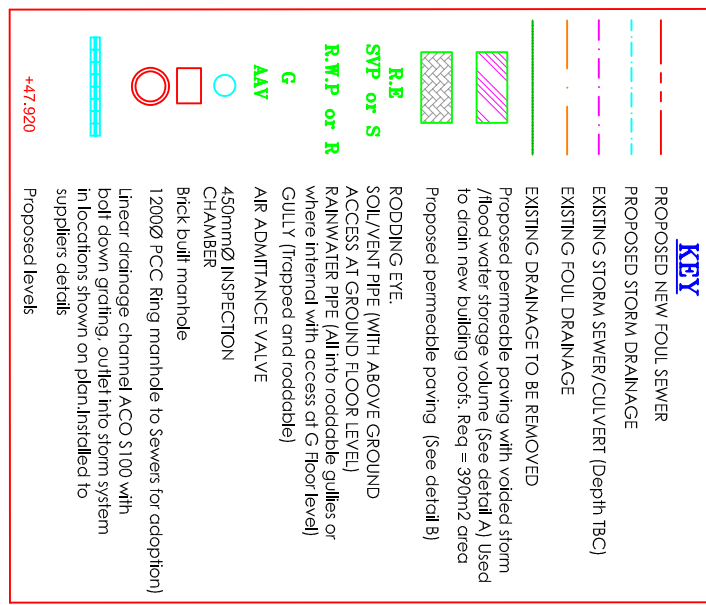

DO NOT SCALE THIS DRAWING