


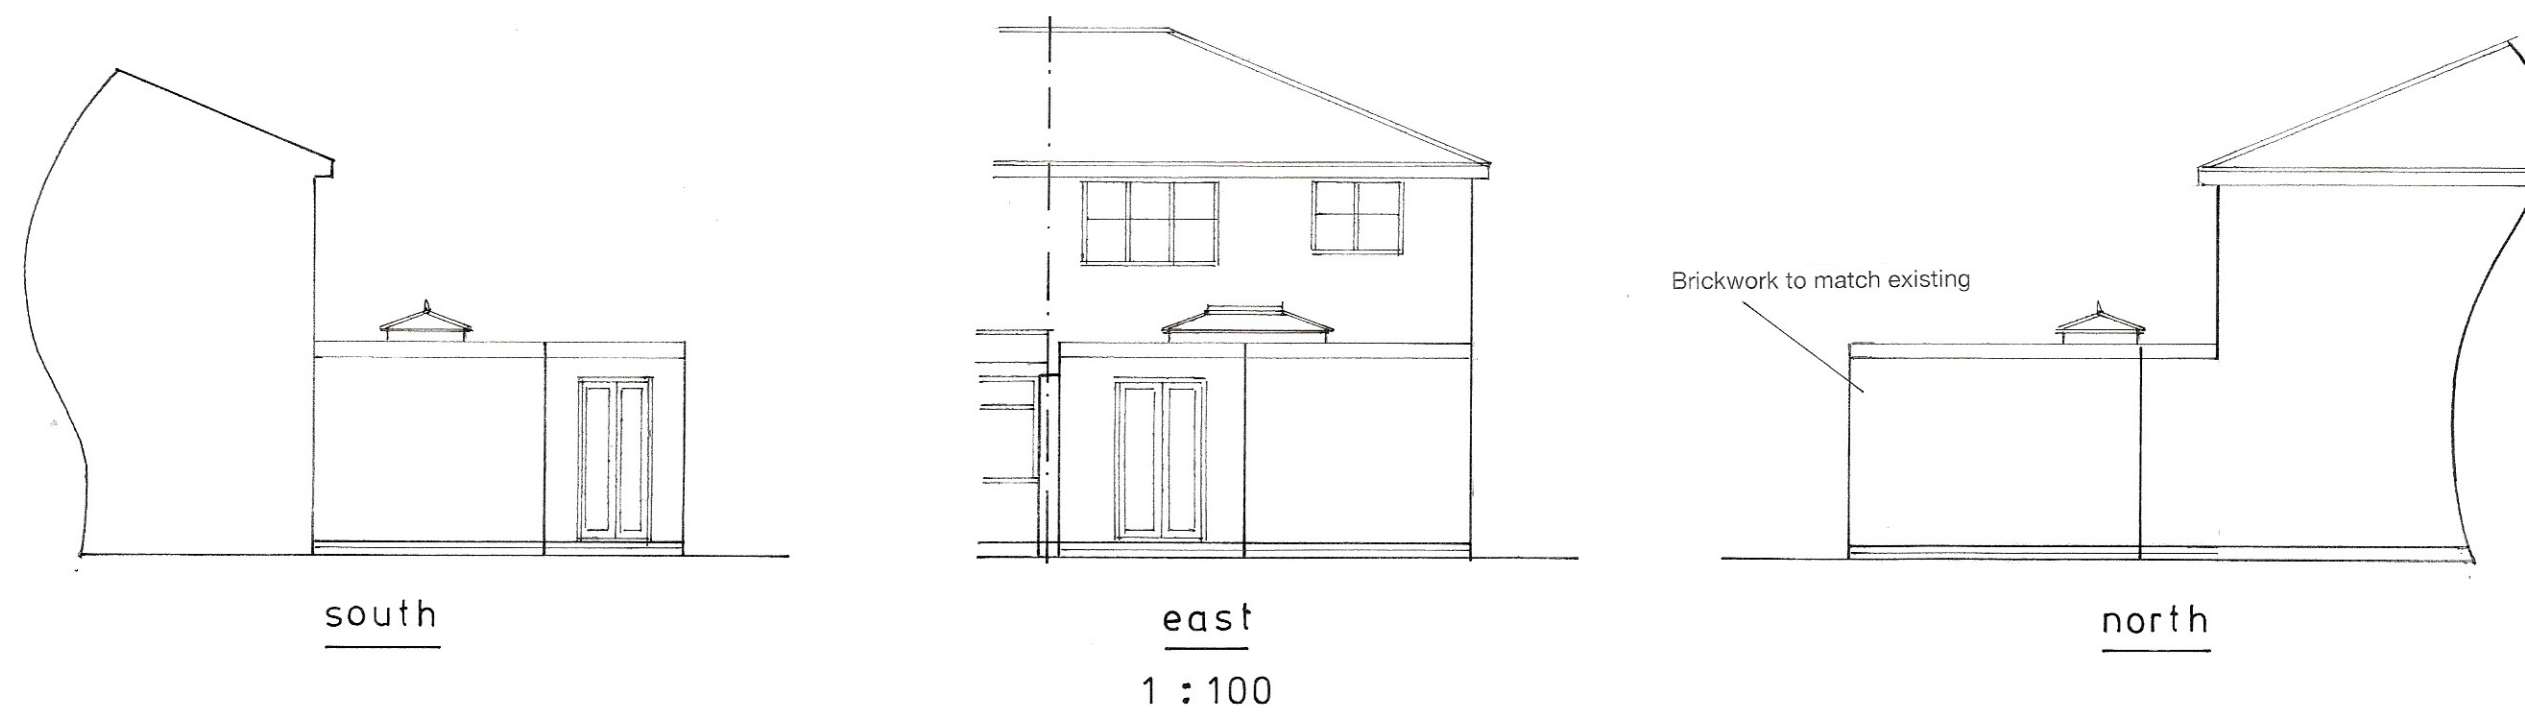

Proposed

PROPOSED SINGLE STOREY EXTENSION AT 88b, NYEWOOD LANE, BOGNOR REGIS
FOR MS. L. GROOME.

sheet 2 of 3

Bryan Butcher
 Rainbow Cottage
 Nyetimber Lane
 Bognor Regis PO21 3JX
 01243 266871
 07973 233442
 bryan.butcher@btinternet.com
 www.bryanbutcher.com