



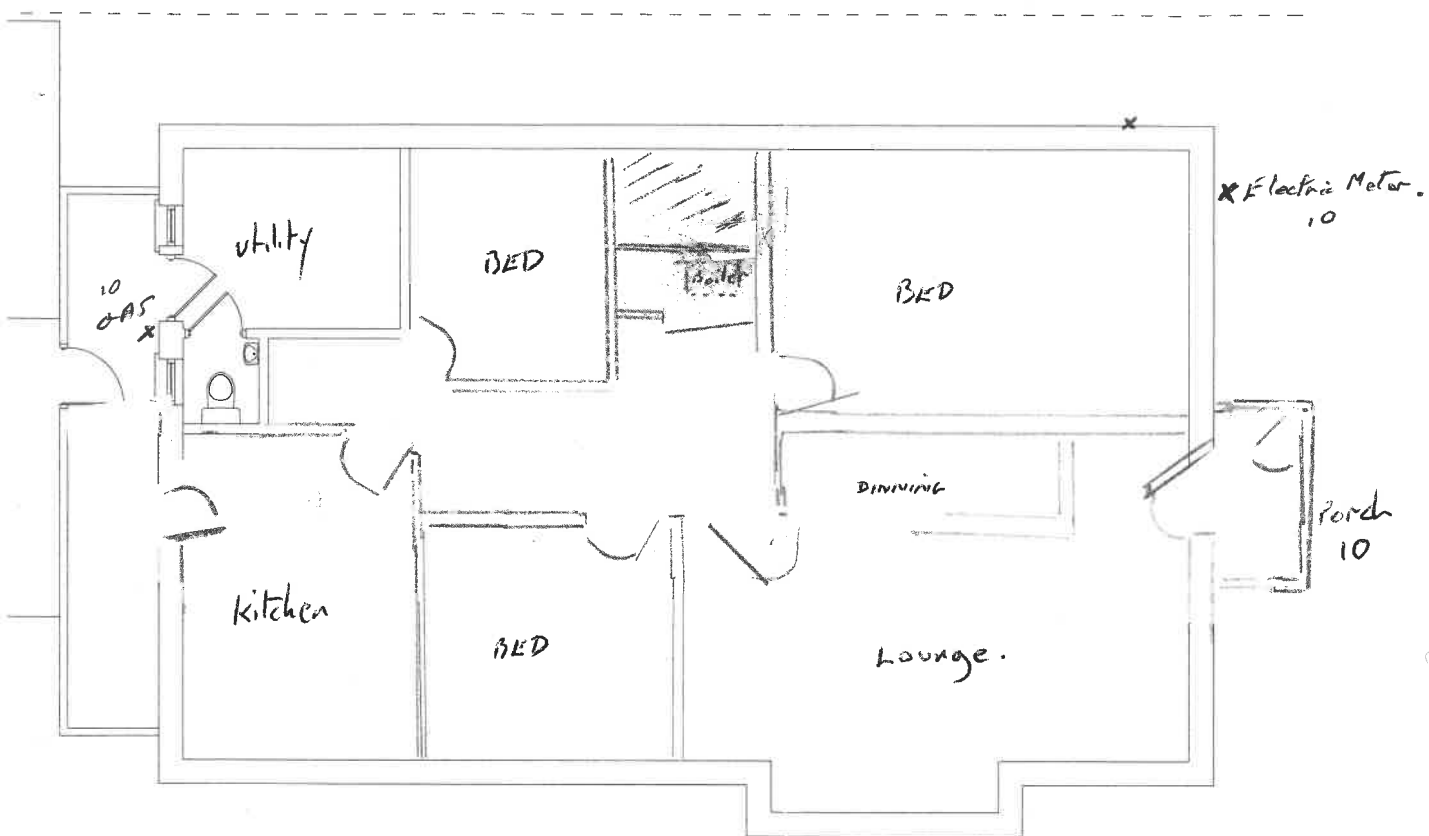

R PLAN

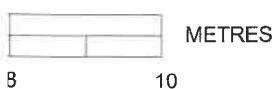

SUSSEX BUILDING CONSULTANCY LIMITED

10 MARINE DRIVE WEST,
BOGNOR REGIS.

SCALE - 1/100 REV - DATE - 13/06/2011



3 NORTHCOLE ROAD
BOGNOR REGIS
PO21 5LZ

TEL - (01243) 661379