



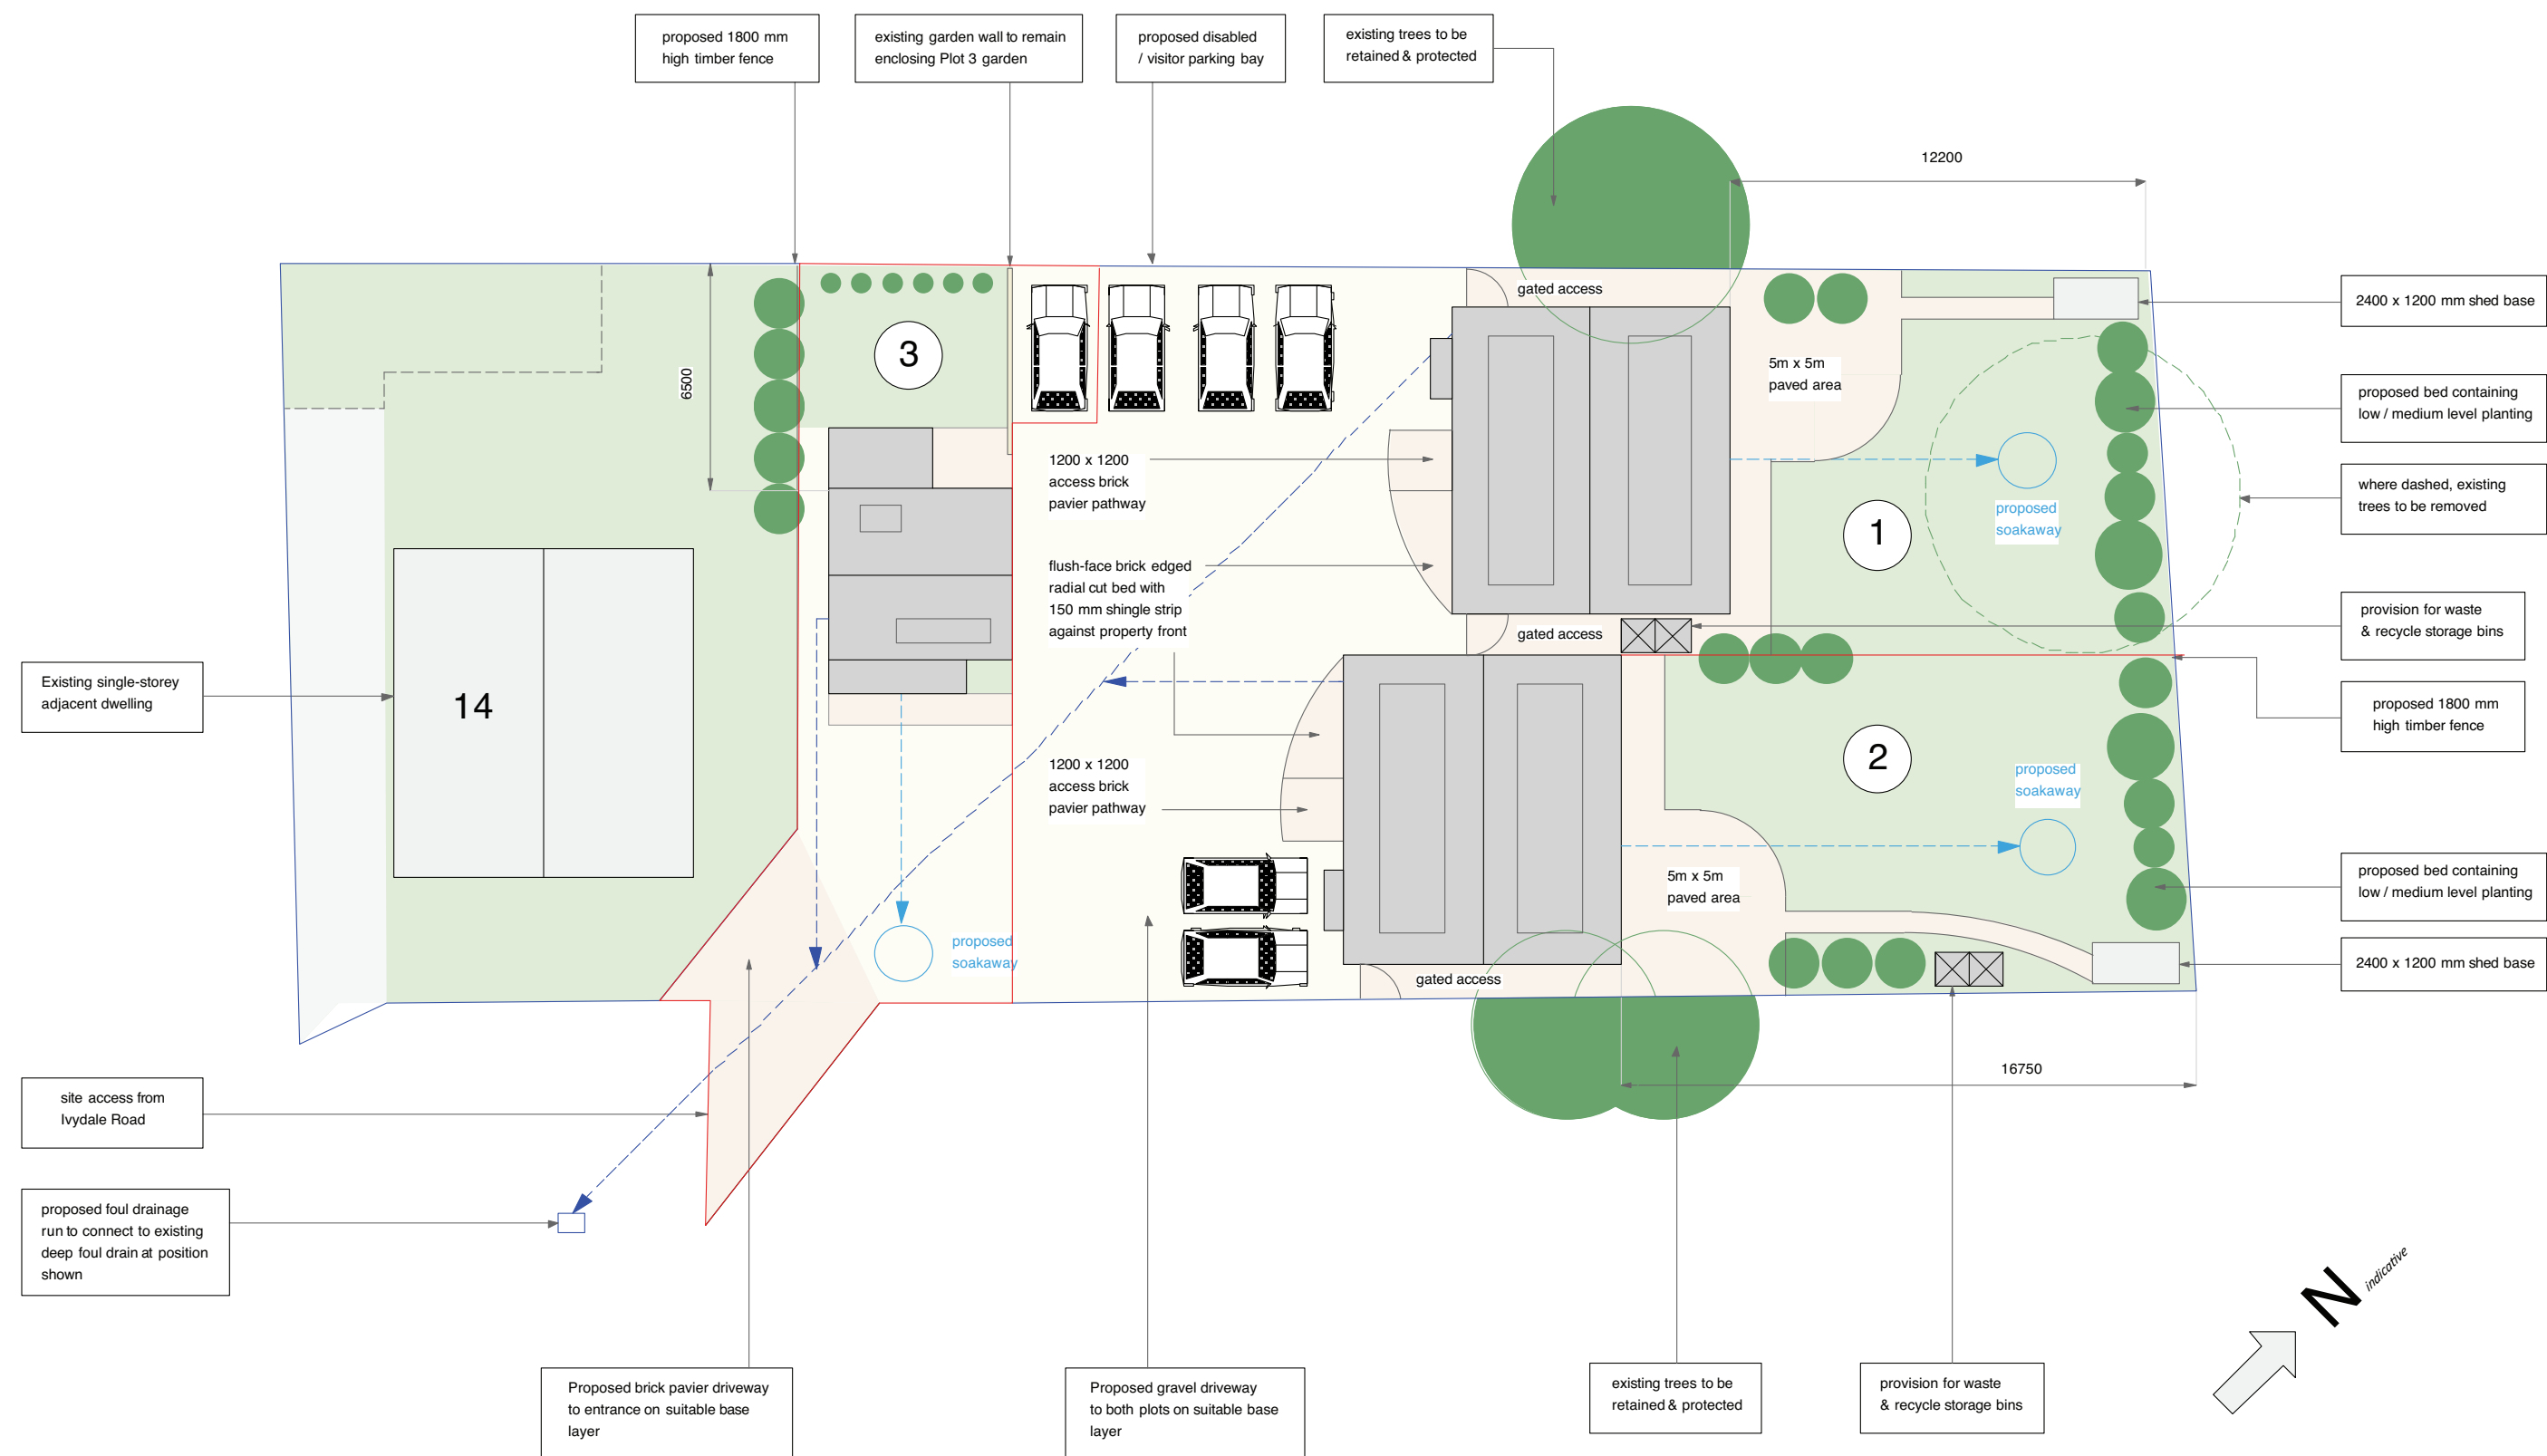

Site Layout Plan at 1 : 200 scale

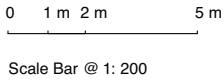

CLIENT	Herongate Homes Ltd	DRAWING 002 PLOT 3 - Site Layout Plan		NOTES	CORINTHIAN ARCHITECTURAL DESIGN 8 Davys Court, Funtington, Chichester, West Sussex. PO18 9LG 01243 576 078 > contact@corinthianad.co.uk > www.corinthianad.co.uk
SITE	Land Adjacent to: 14 Ivydale Road, Bognor Regis, West Sussex	REVISION		Drawings are not to be scaled except for planning purposes. Room dimensions are approximate. All dimensions to be checked on site. All dimensions in mm's. Drawings are subject to local authority approval. Drawings are subject to engineers design/ specification/ approval.	
PROJECT	Proposed Residential Development	DATE 02 02 11	SCALE 1: 200 @ A3		