

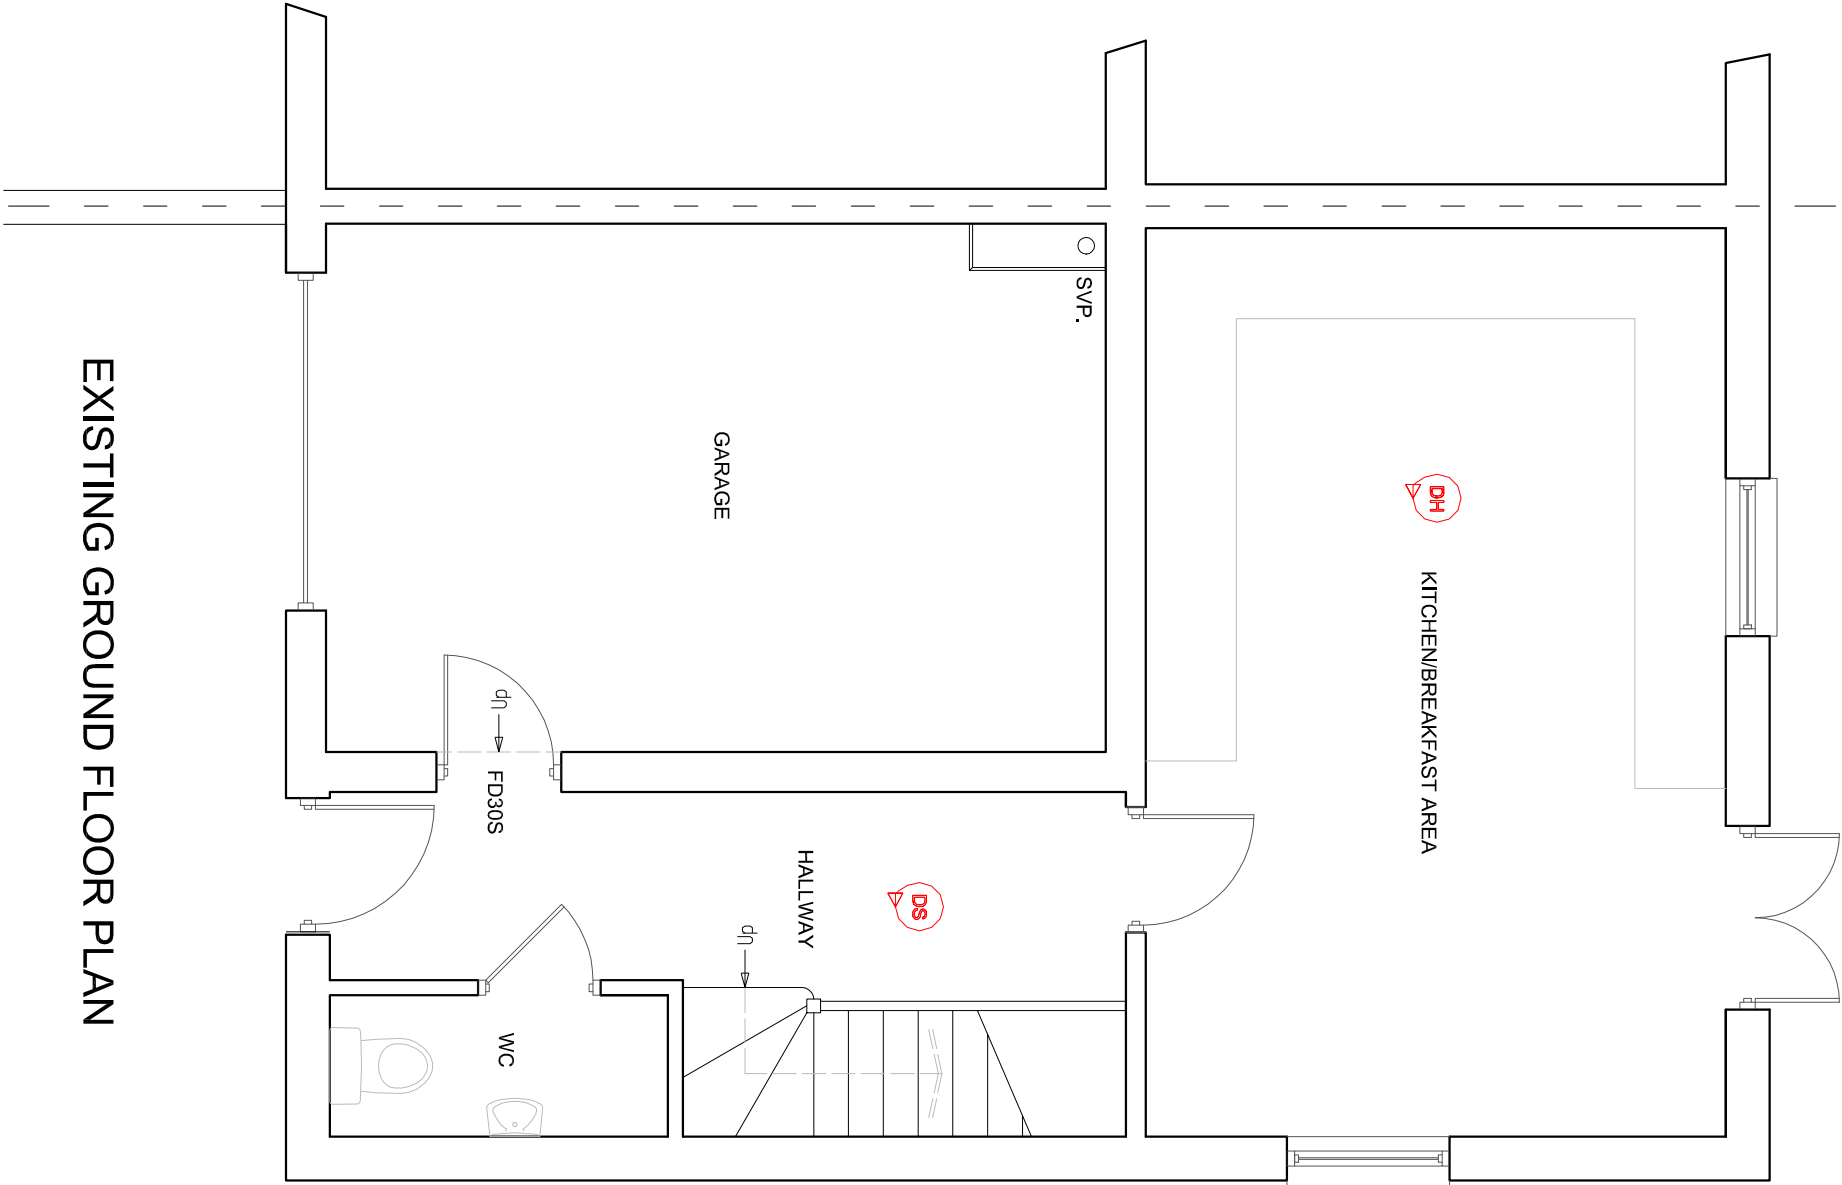


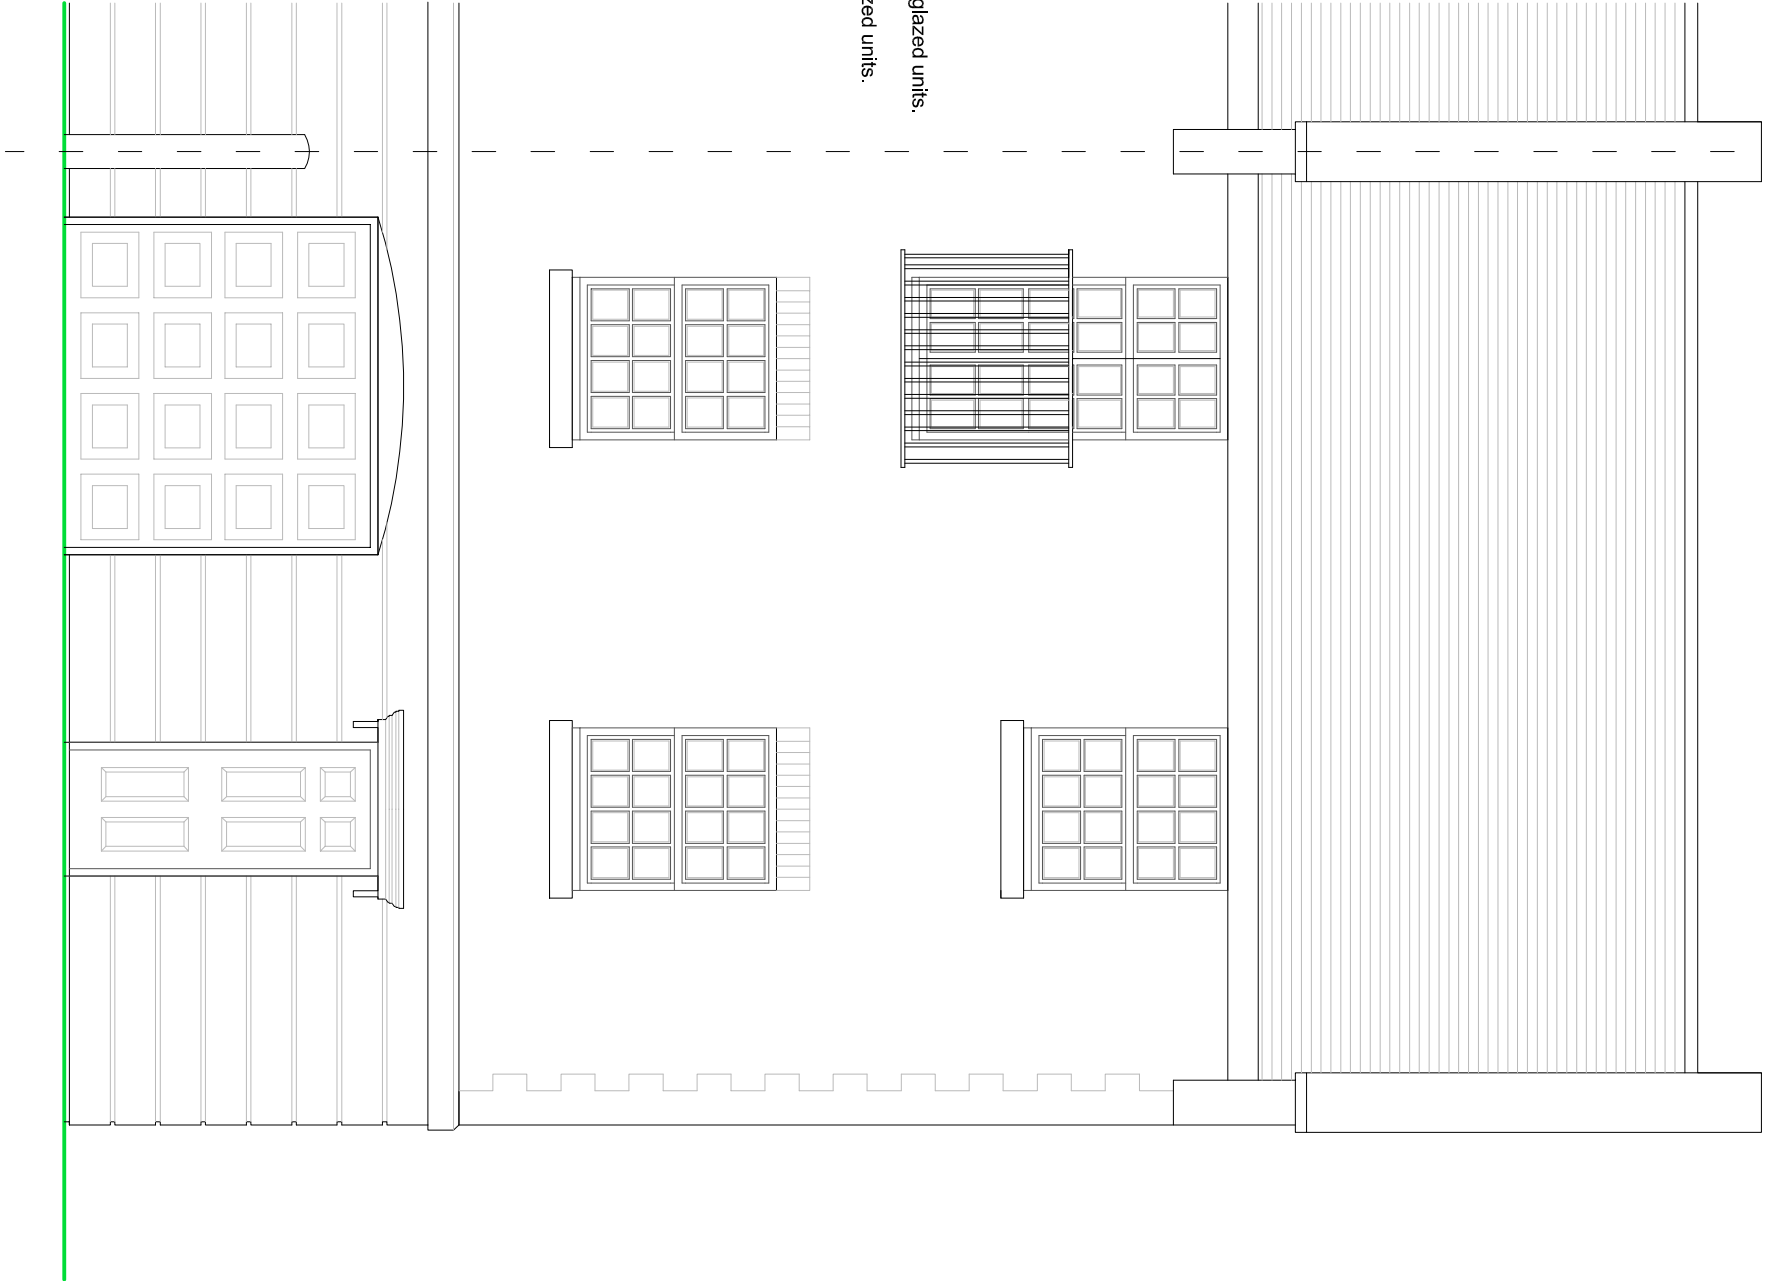

NOTES
WINDOWS - Wooden framed double glazed units.
DOORS - Wooden framed double glazed units.

EXISTING GROUND FLOOR PLAN

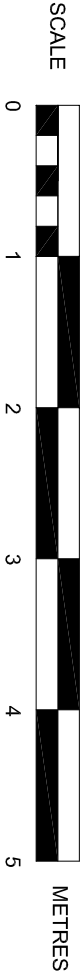

EXISTING FRONT ELEVATION

SUSSEX BUILDING CONSULTANCY LIMITED

8 MEAD COURT, MEA LANES,
BOGNOR REGIS, WEST SUSSEX.

SCALE - 1/50 REV - DATE - 24/01/2019

LABC
partner
3 NORTHCOTE ROAD
BOGNOR REGIS
PO21 1LZ
TEL/FAX - (01243) 861379