



NOTES:
WRITTEN DIMENSIONS TO BE TAKEN IN PREFERENCE TO SCALE, AND ARE TO BE CHECKED ON SITE PRIOR TO COMMENCING WORK.
THIS DRAWING IS TO BE READ IN CONJUNCTION WITH ALL OTHER DOCUMENTS RELATING TO THIS PROJECT.
ANY DISCREPANCIES ARE TO BE REFERRED IMMEDIATELY TO THE PROJECT SURVEYOR.
THIS DRAWING IS COPYRIGHT, AND SHOULD NOT BE USED OR REPRODUCED WITHOUT PERMISSION.
IT IS THE CONTRACTOR'S RESPONSIBILITY TO ENSURE COMPLIANCE WITH THE BUILDING REGULATIONS.


Note:
Survey is based on OS datum +5.927
Station A shown ringed in red.

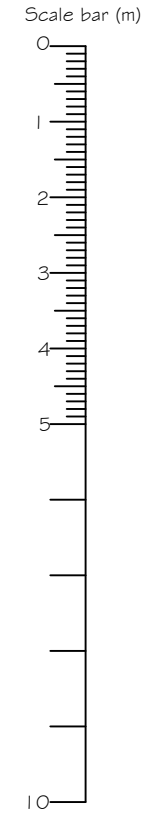


EXISTING STREET SCENE (EAST) ELEVATION

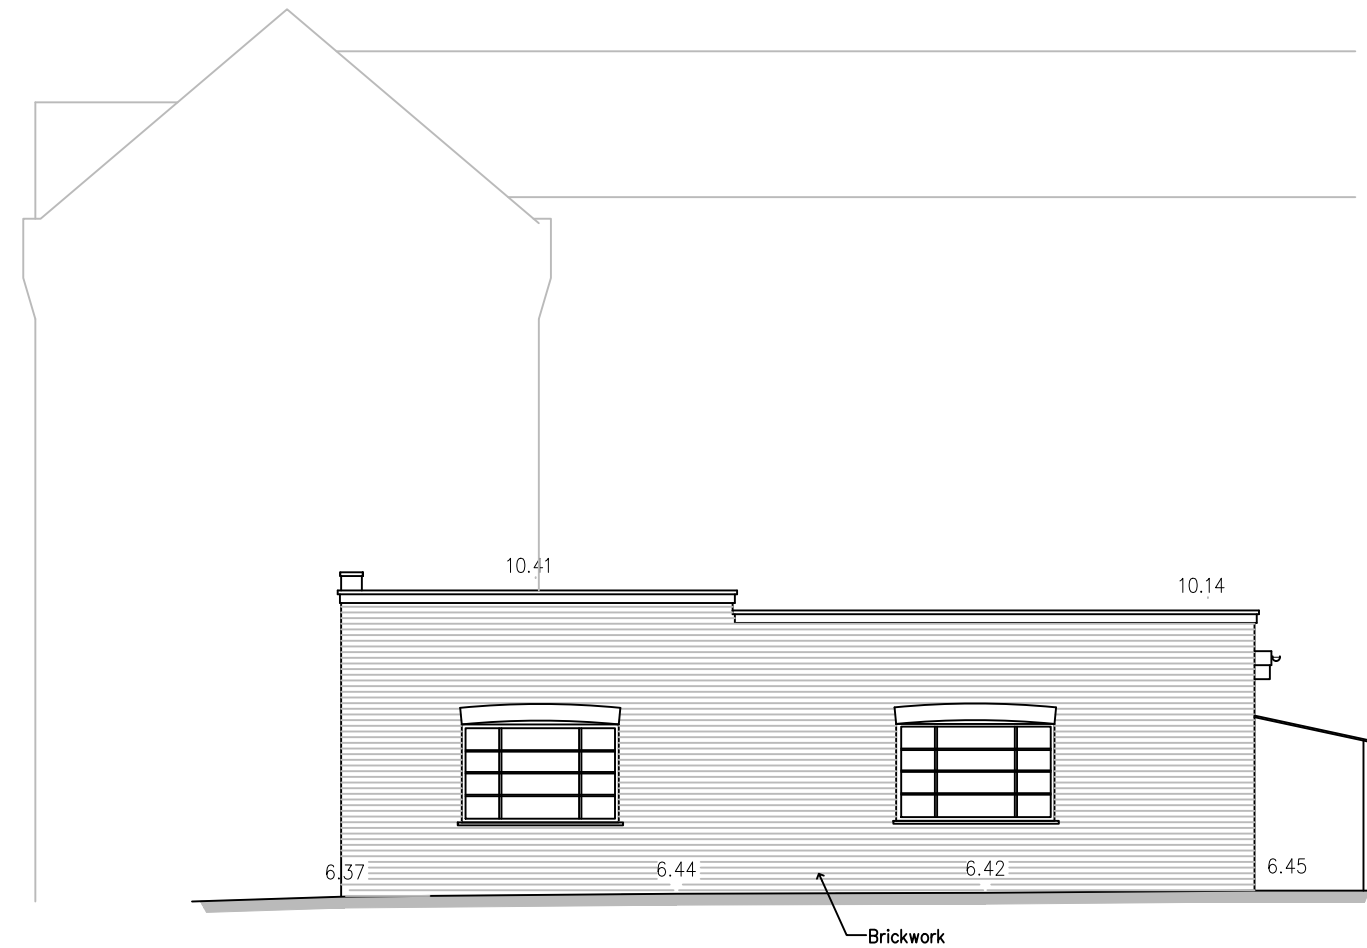

EXISTING SIDE (NORTH) ELEVATION

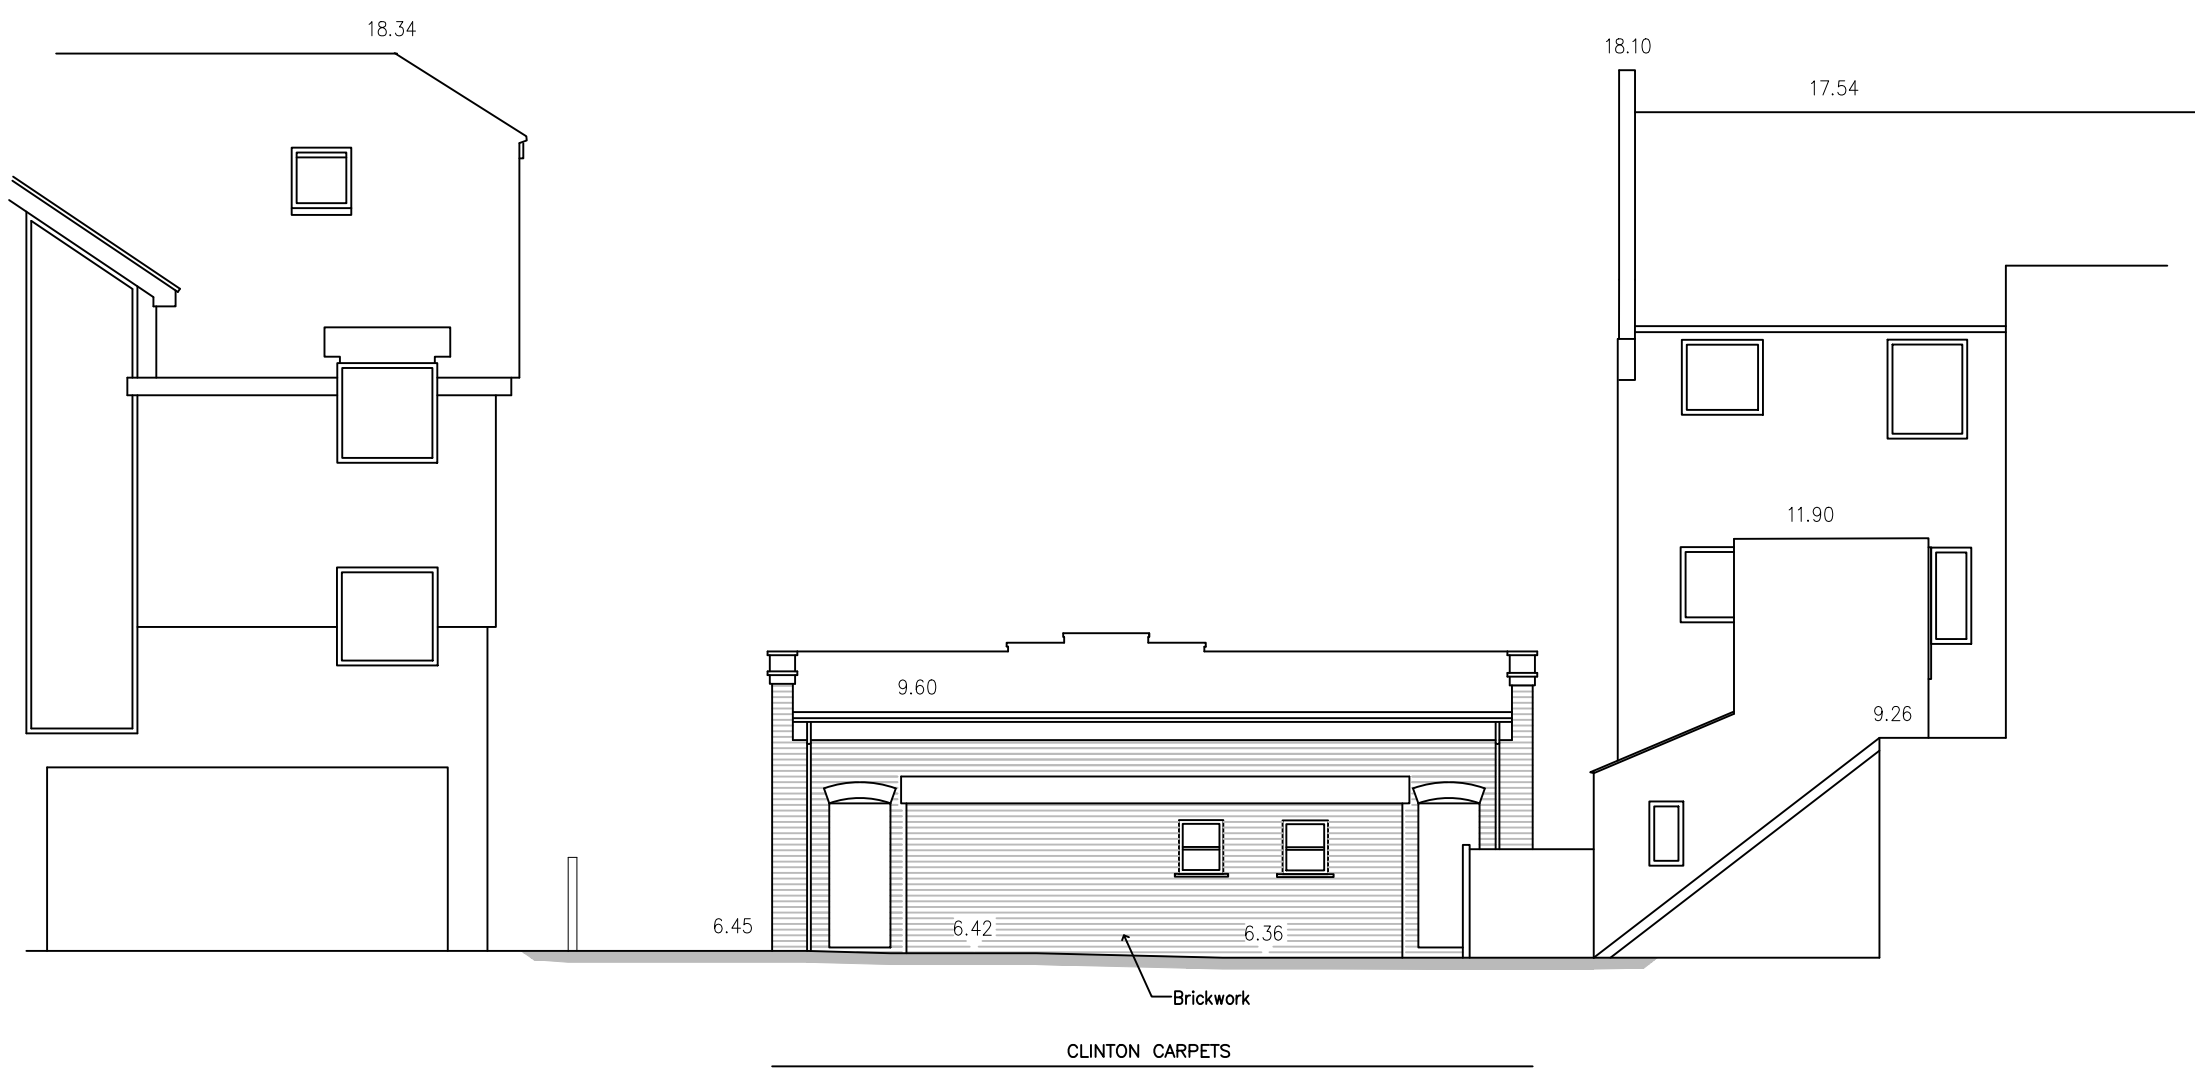

EXISTING REAR (WEST) ELEVATION

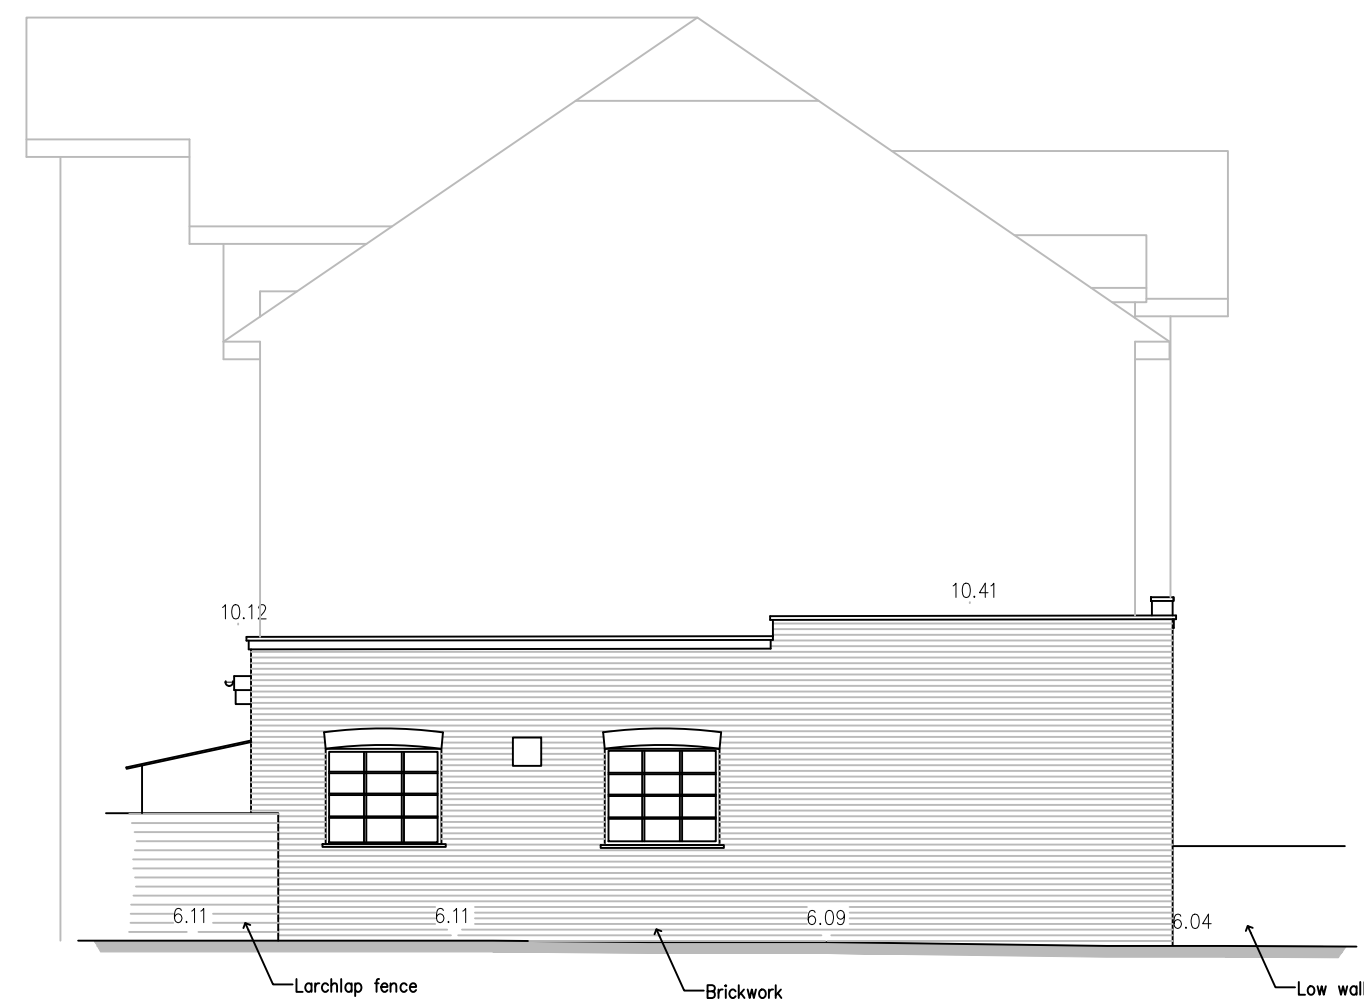

EXISTING SIDE (SOUTH) ELEVATION

A PLANNING ISSUE
REV DESCRIPTION DATE

PROJECT
5 VICTORIA DRIVE
BOGNOR REGIS
WEST SUSSEX PO21 2RH

DRAWING TITLE
EXISTING ELEVATIONS

CLIENT
RAGLESS PROPERTY LTD

SCALE
1:100 @A1

DRAWN BY
MJW

DATE
OCT 19

DWG NO
614/SU02

REV. A

06.10.19



Unit 3b Woodhorn Business Centre
Woodhorn Lane
Oving Chichester
West Sussex PO20 2BX
Tel 01243 774764
www.sloaneandbrown.co.uk