



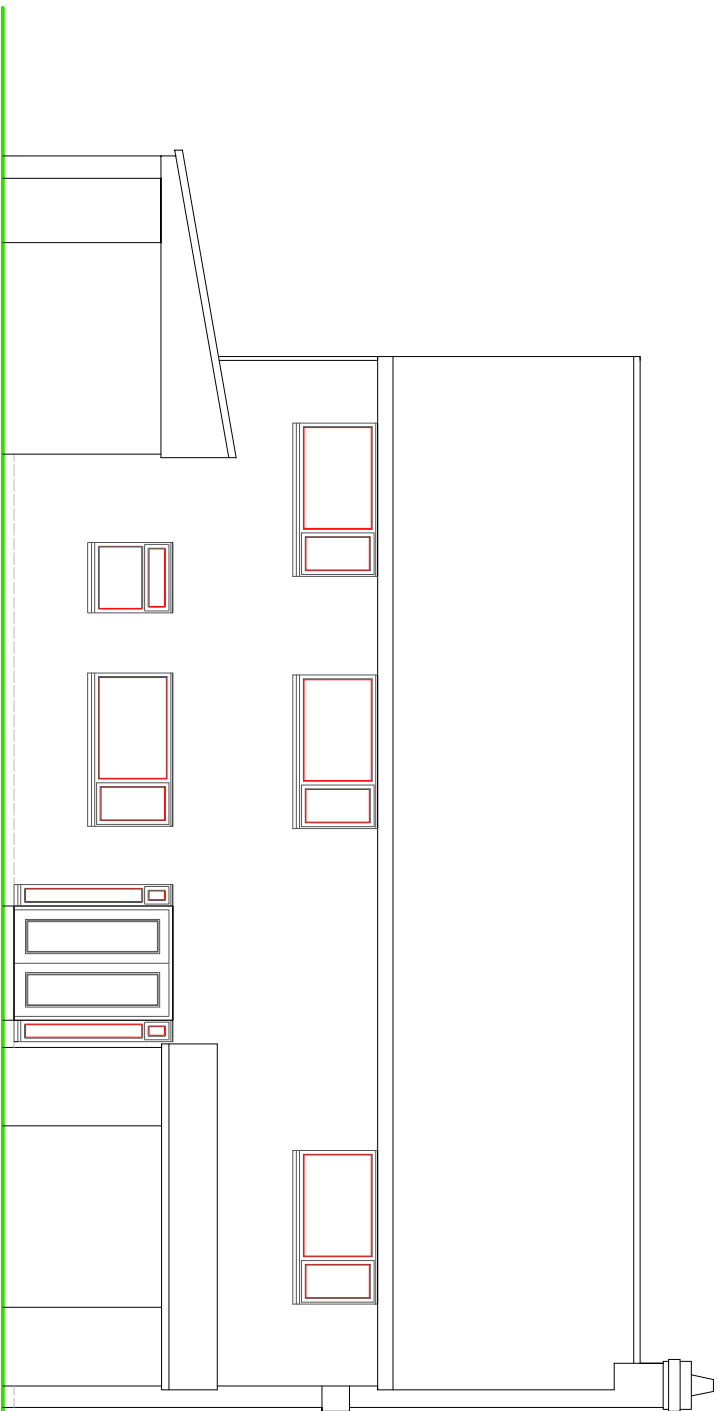

REAR ELEVATION

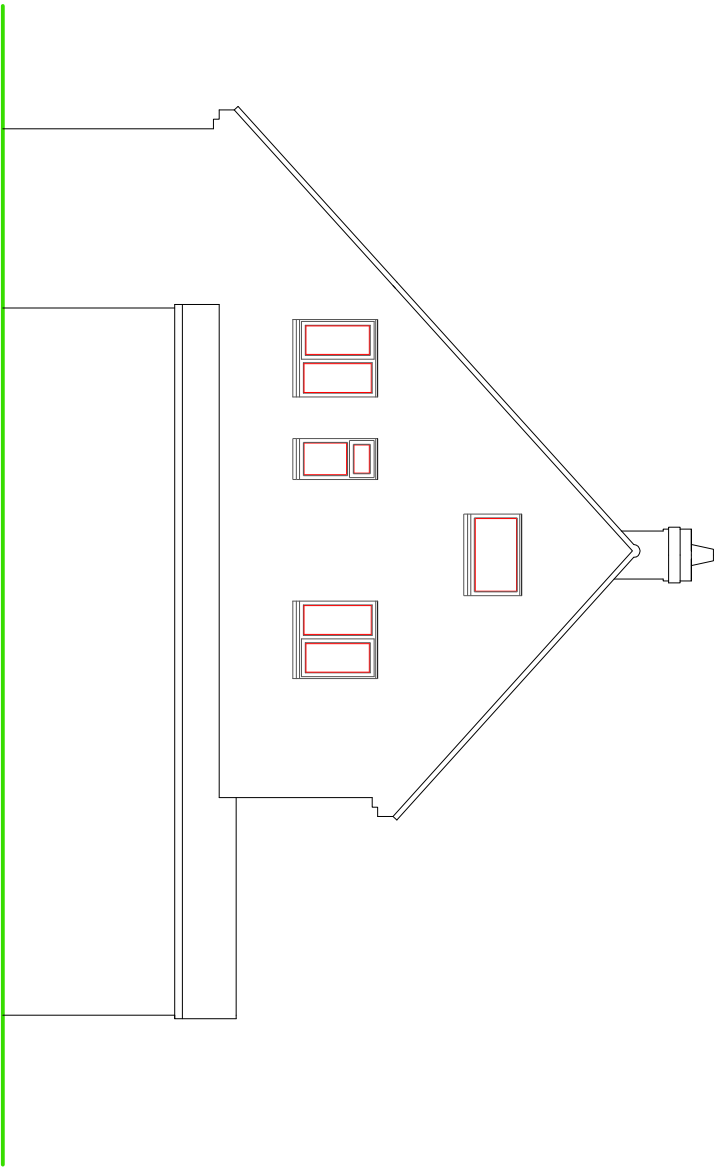


SIDE ELEVATION

NOTES


ROOF - Interlocking concrete pan tiles to pitched roof.

WALLS - Face brickwork external walls.


WINDOWS/DOORS - White framed PVC double glazed units.

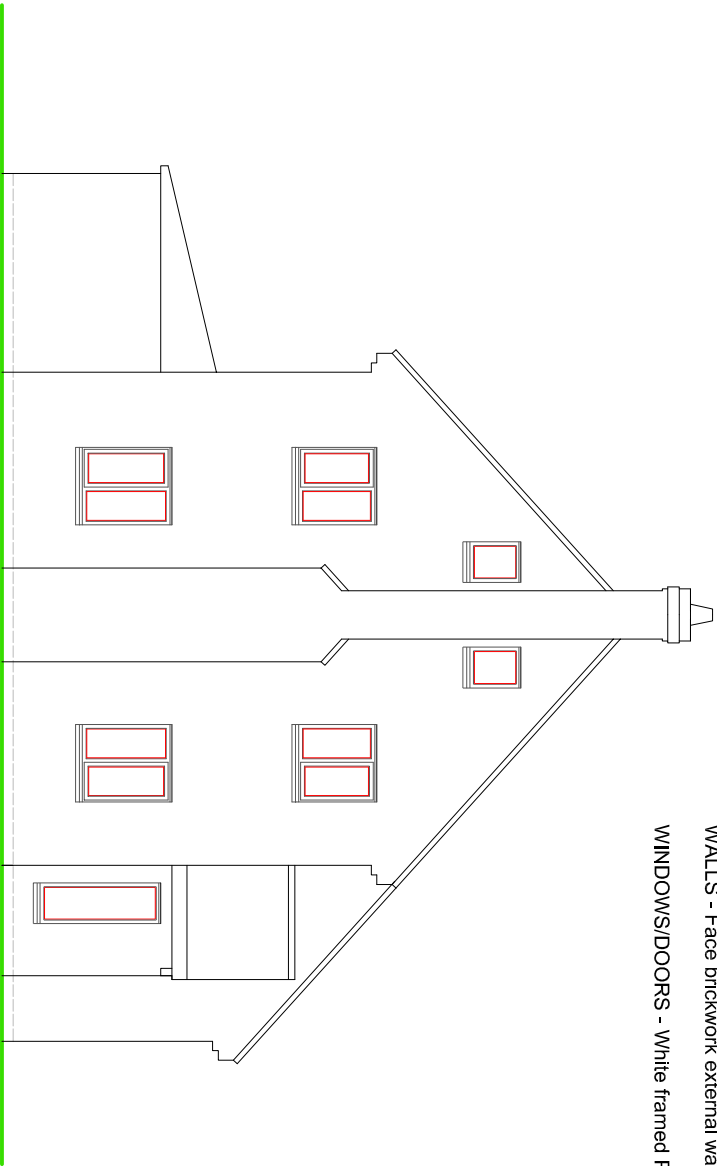

SIDE ELEVATION

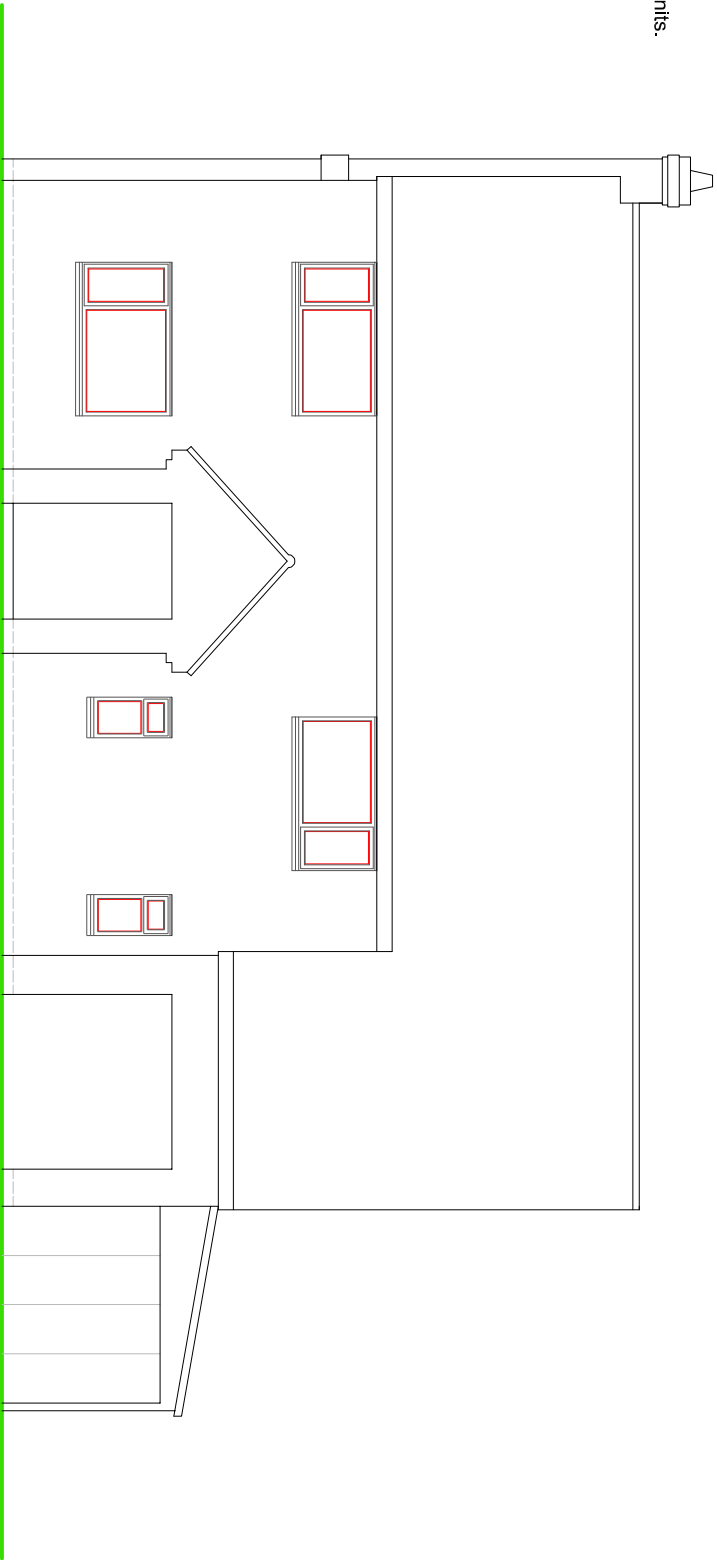

FRONT ELEVATION

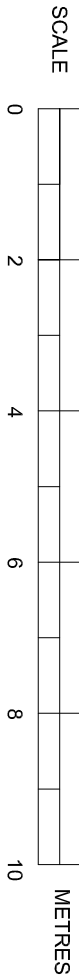

EXISTING ELEVATIONS

SUSSEX BUILDING CONSULTANCY LIMITED

99 VICTORIA DRIVE,
BOGNOR REGIS, WEST SUSSEX.

SCALE - 1/100 REV - DATE - 28/08/2018



partner
LABC

3 NORTHGATE ROAD
BOGNOR REGIS
PO21 3LZ
TEL - (01243) 861379