



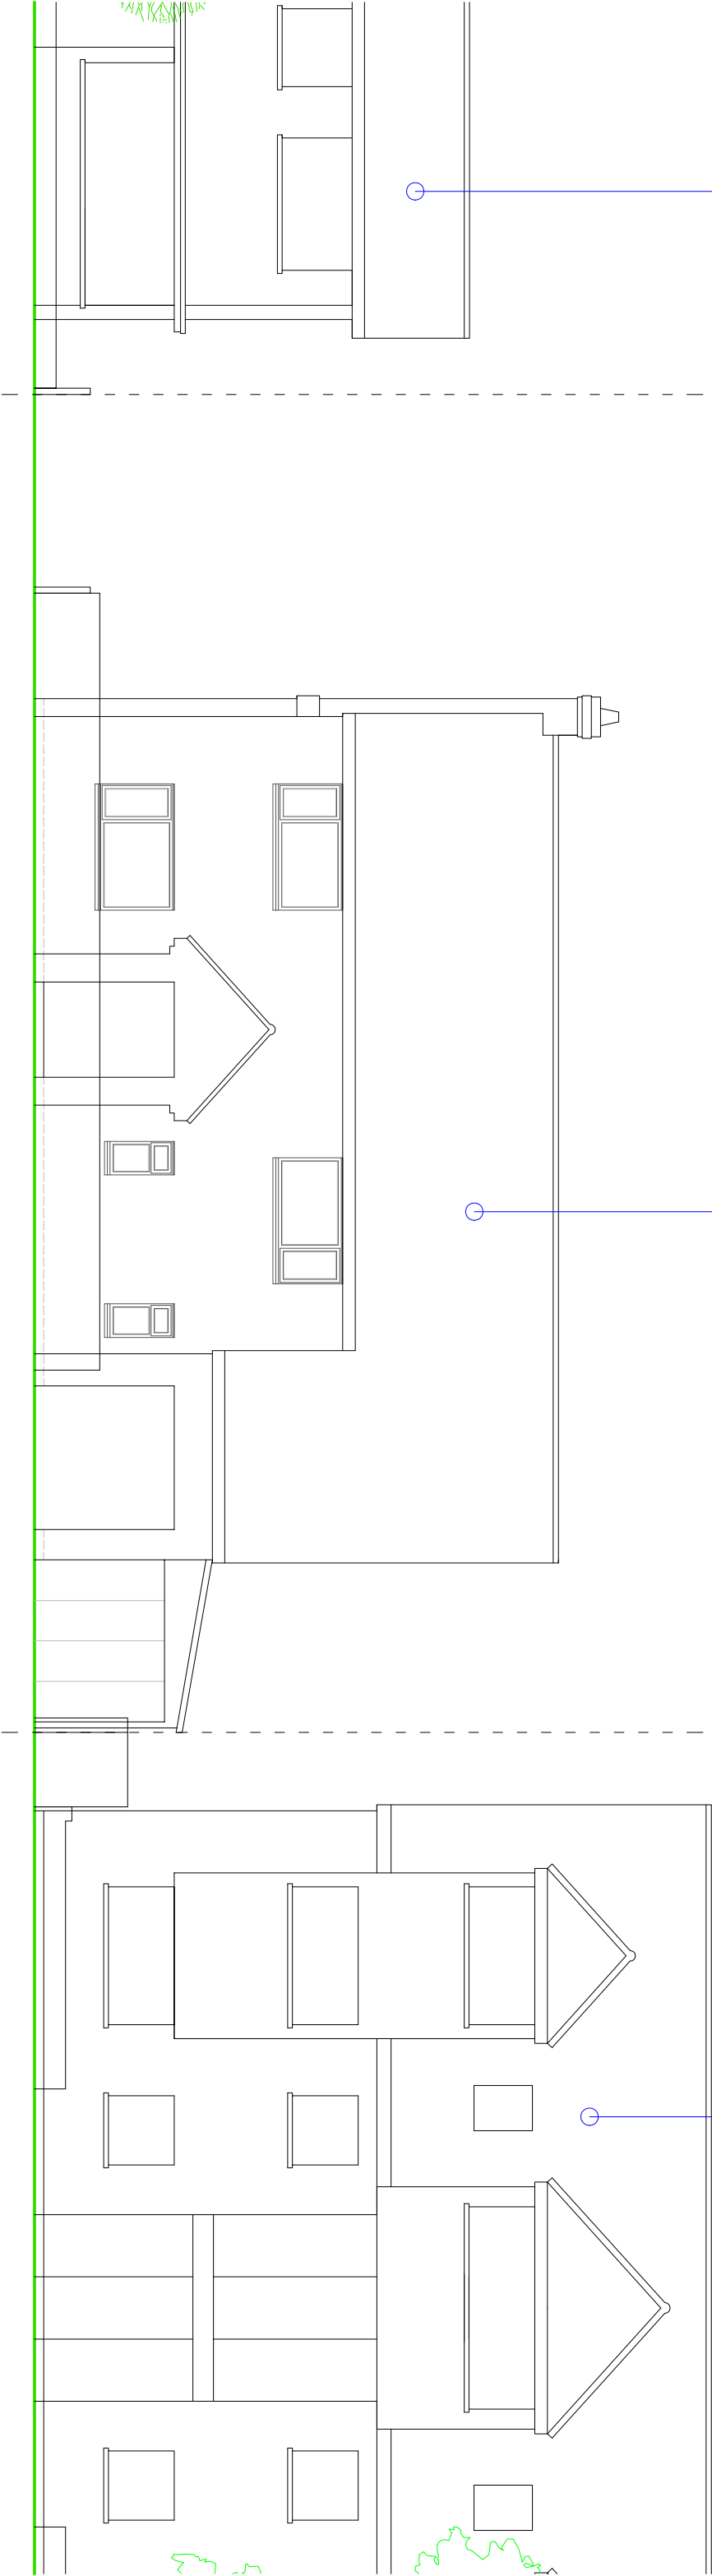

101 VICTORIA DRIVE

101 VICTORIA DRIVE

101 VICTORIA DRIVE

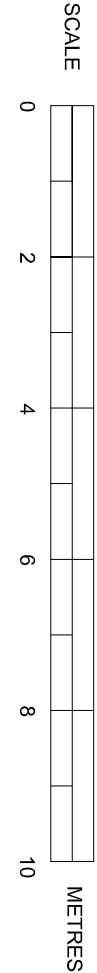

EXISTING STREETSCENE ELEVATION

SUSSEX BUILDING CONSULTANCY LIMITED	
99 VICTORIA DRIVE, BOGNOR REGIS, WEST SUSSEX.	
SCALE - 1/100 REV - A DATE - 29/08/2018	
 LABC partner 3 NORTHCOTE ROAD BOGNOR REGIS PO21 3JZ TEL - (01243) 881779	