


NOTES


Roof - 'Marley Modern' concrete tiles.

Walls - Face stock brickwork and vertical stained Larch or Cedar cladding.

Windows/Doors - White PVC framed double glazed units.

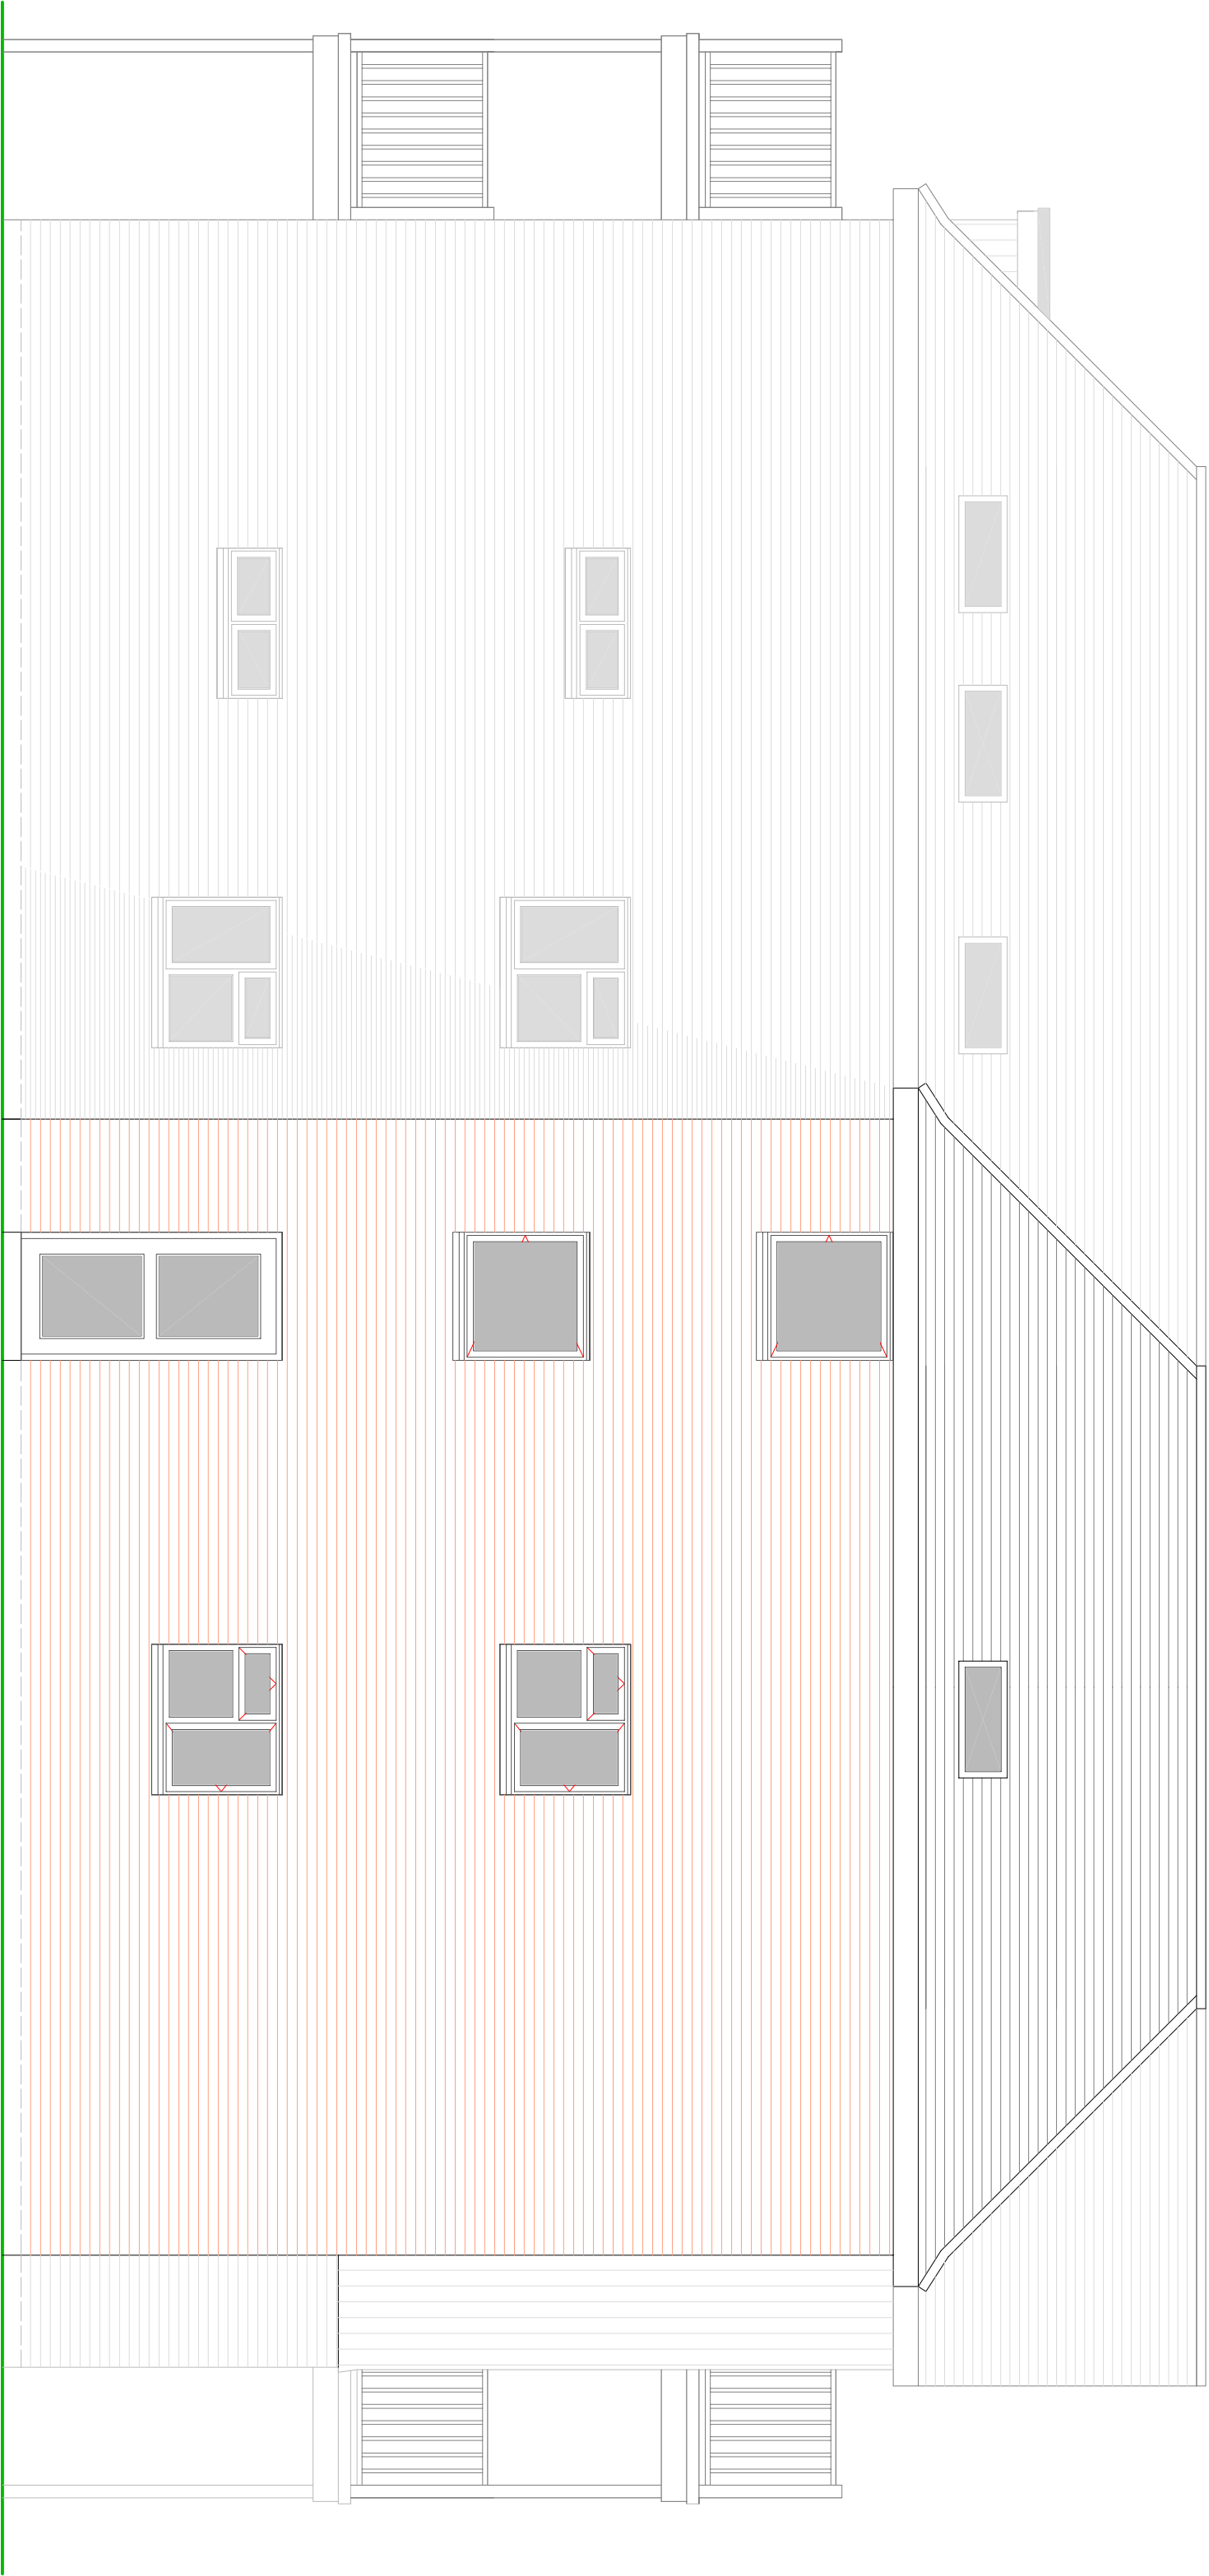

PROPOSED SOUTH WEST ELEVATION

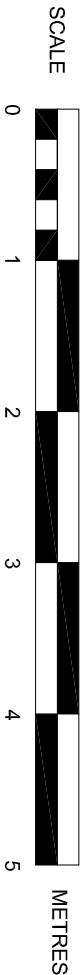

**SUSSEX BUILDING CONSULTANCY LIMITED**

99 VICTORIA DRIVE,  
BOGNOR REGIS, WEST SUSSEX.

SCALE - 1/50 REV - B DATE - 15/10/2018



partner  
**LABC**

3 NORTHCOTE ROAD  
BOGNOR REGIS  
PO21 5LZ  
TEL/FAX - (01243) 861379