


PROPOSED STREETSCENE ELEVATION

SUSSEX BUILDING CONSULTANCY LIMITED

99 VICTORIA DRIVE,
BOGNOR REGIS, WEST SUSSEX.

SCALE - 1/100 REV - DATE - 29/08/2018

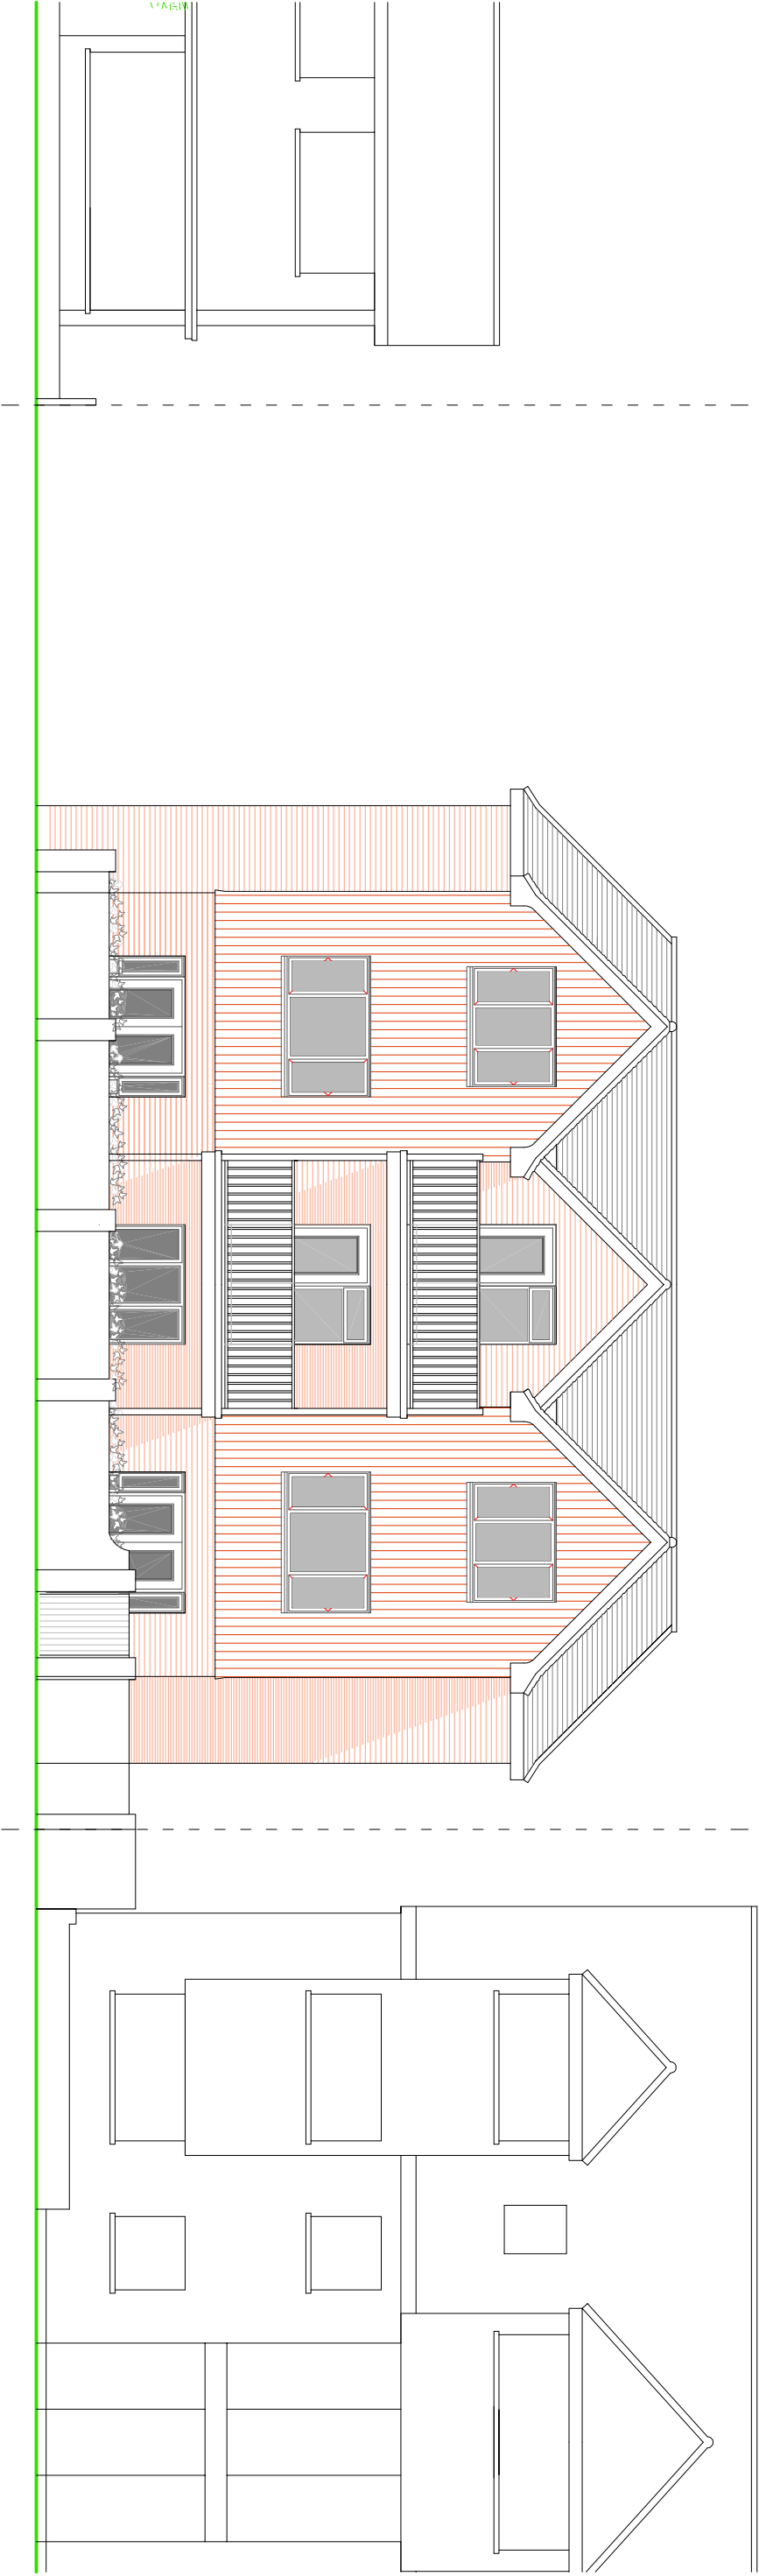

partner
LABC

3 NORTHGATE ROAD
BOGNOR REGIS
PO21 5LZ
TEL - (07243) 861379