



Side facing rear balcony screens to be glazed with
obscure glass to 1.7 metres in height.

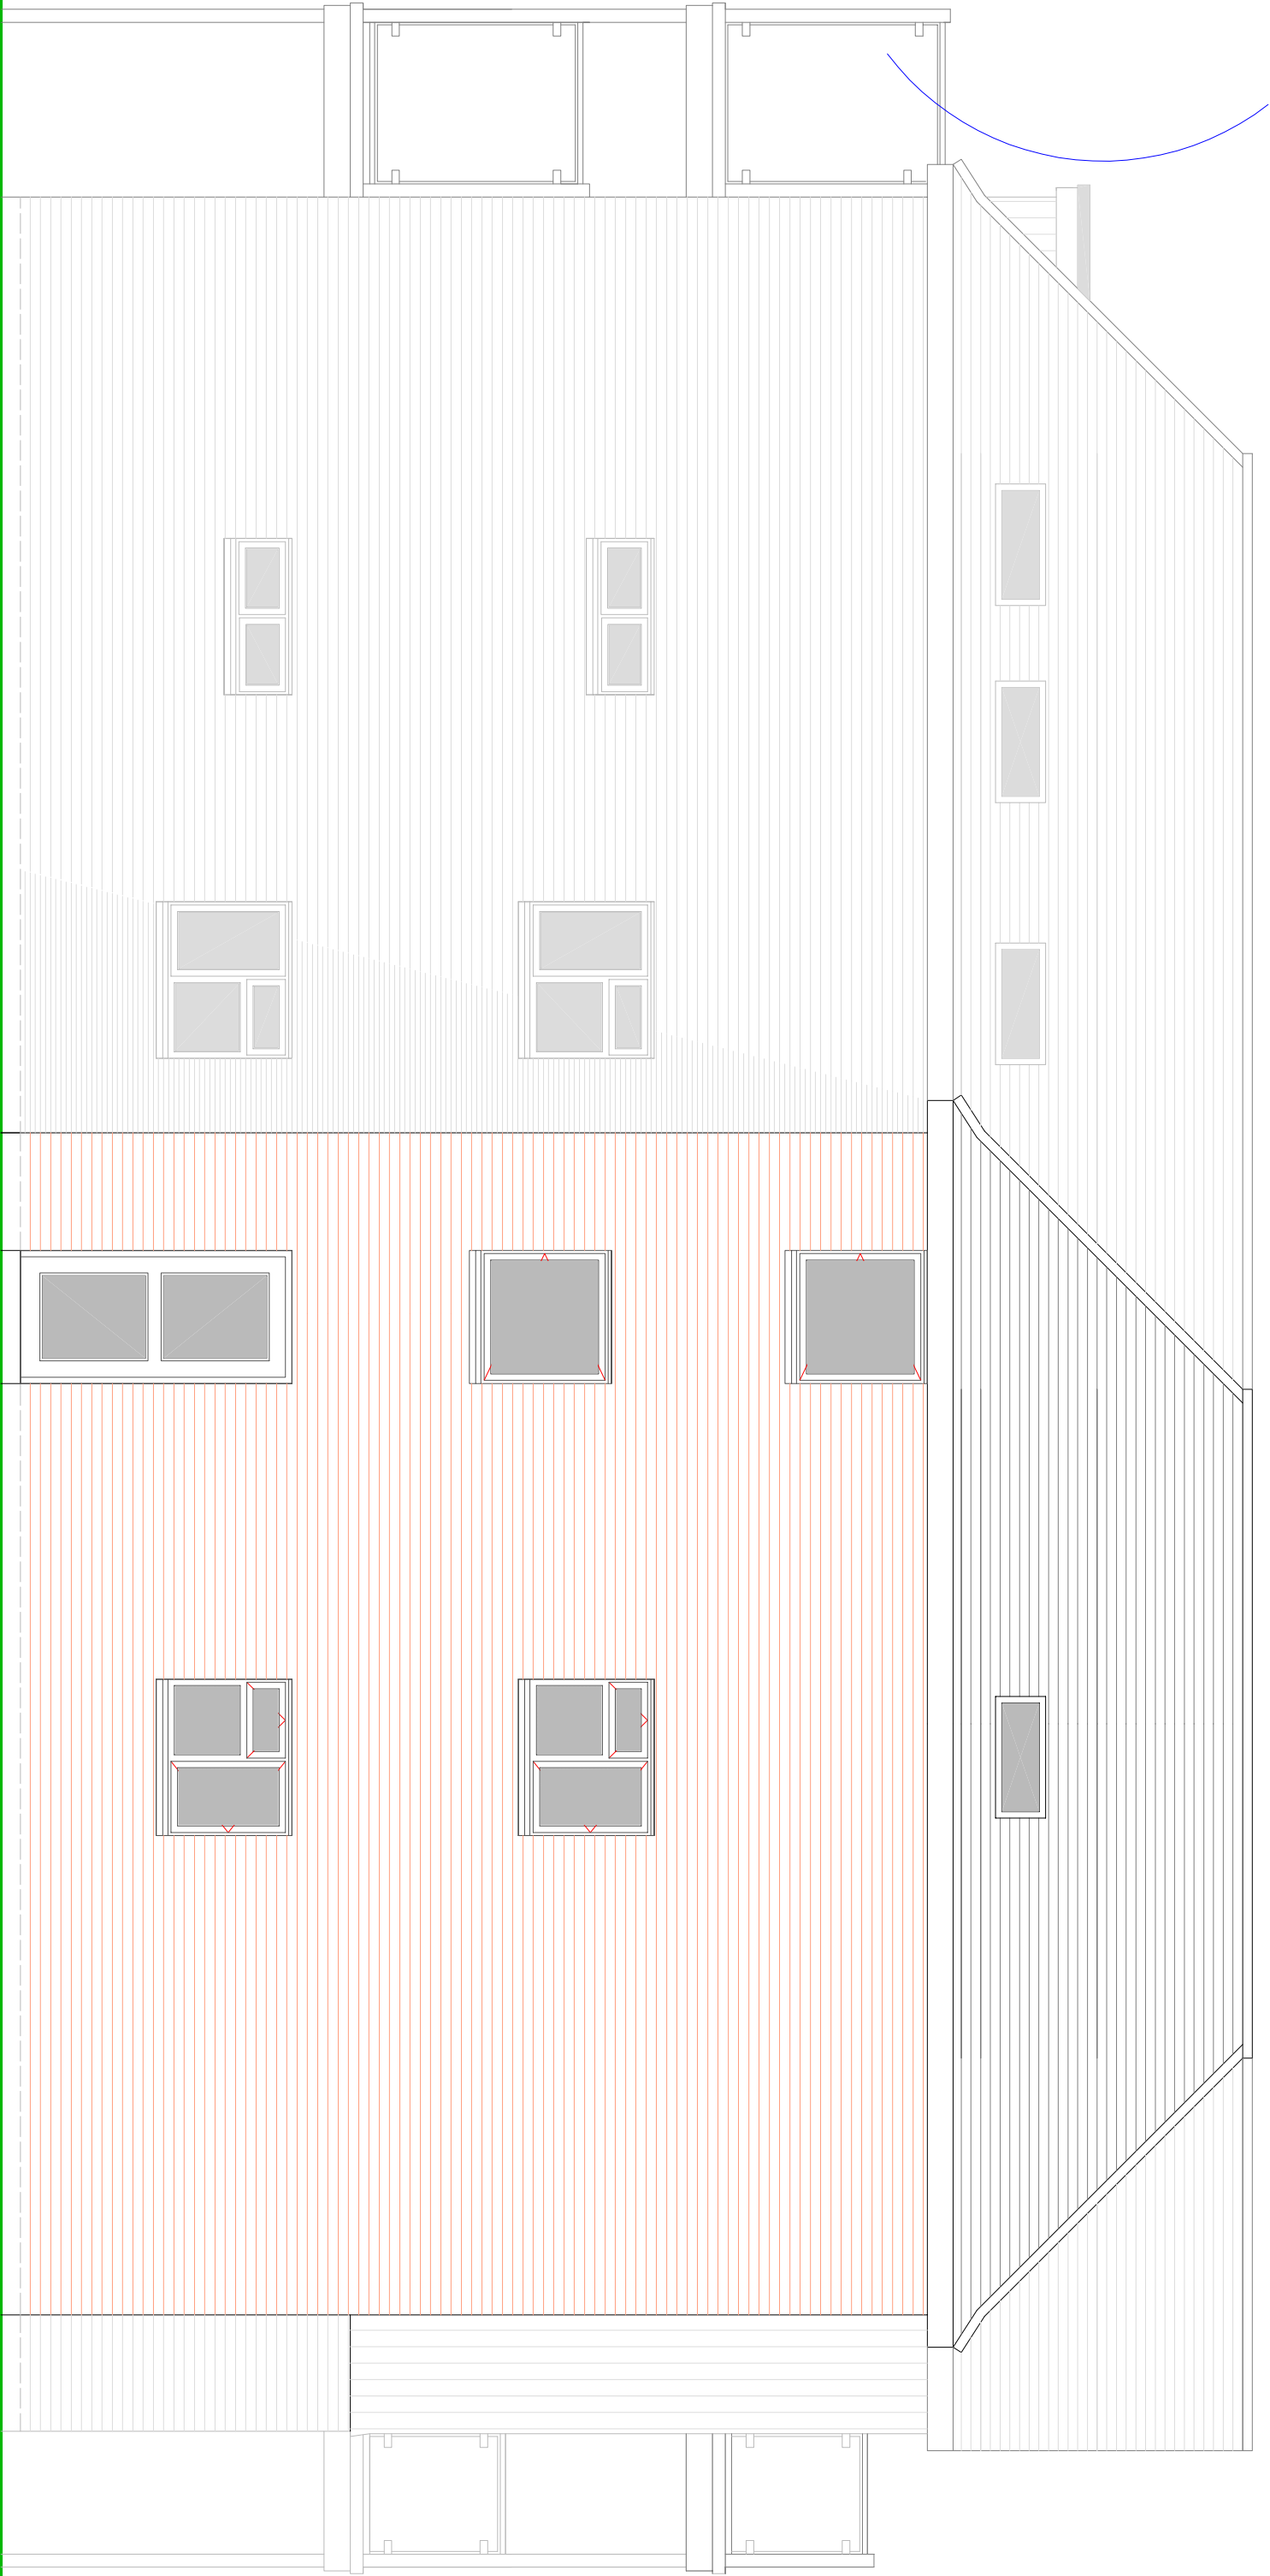

NOTES

- Roof - 'Marley Modern' concrete tiles.
- Walls - Face stock brickwork and vertical stained Larch or Cedar cladding.
- Windows/Doors - White PVC framed double glazed units. Side facing upper floor windows to be glazed with obscure glass with no openers below 1.7 metres from floor level.

PROPOSED SOUTH WEST ELEVATION

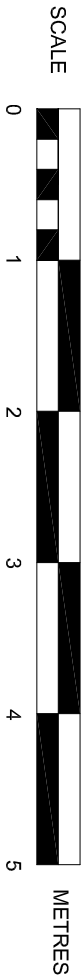

SUSSEX BUILDING CONSULTANCY LIMITED

99 VICTORIA DRIVE,
BOGNOR REGIS, WEST SUSSEX.

SCALE - 1/50 REV - A DATE - 28/01/2019

LABC partner

3 NORTHGATE ROAD
BOGNOR REGIS
PO21 3LZ
TEL/FAX - (01243) 861379