


NOTES

Roof - 'Marley Modern' concrete tiles.


Walls - Face stock brickwork and vertical stained Larch or Cedar cladding.

Windows/Doors - White PVC framed double glazed units. Side facing upper floor windows to be glazed with obscure glass with no openers below 1.7 metres from floor level.

Side facing rear balcony screens to be glazed with obscure glass to 1.7 metres in height.

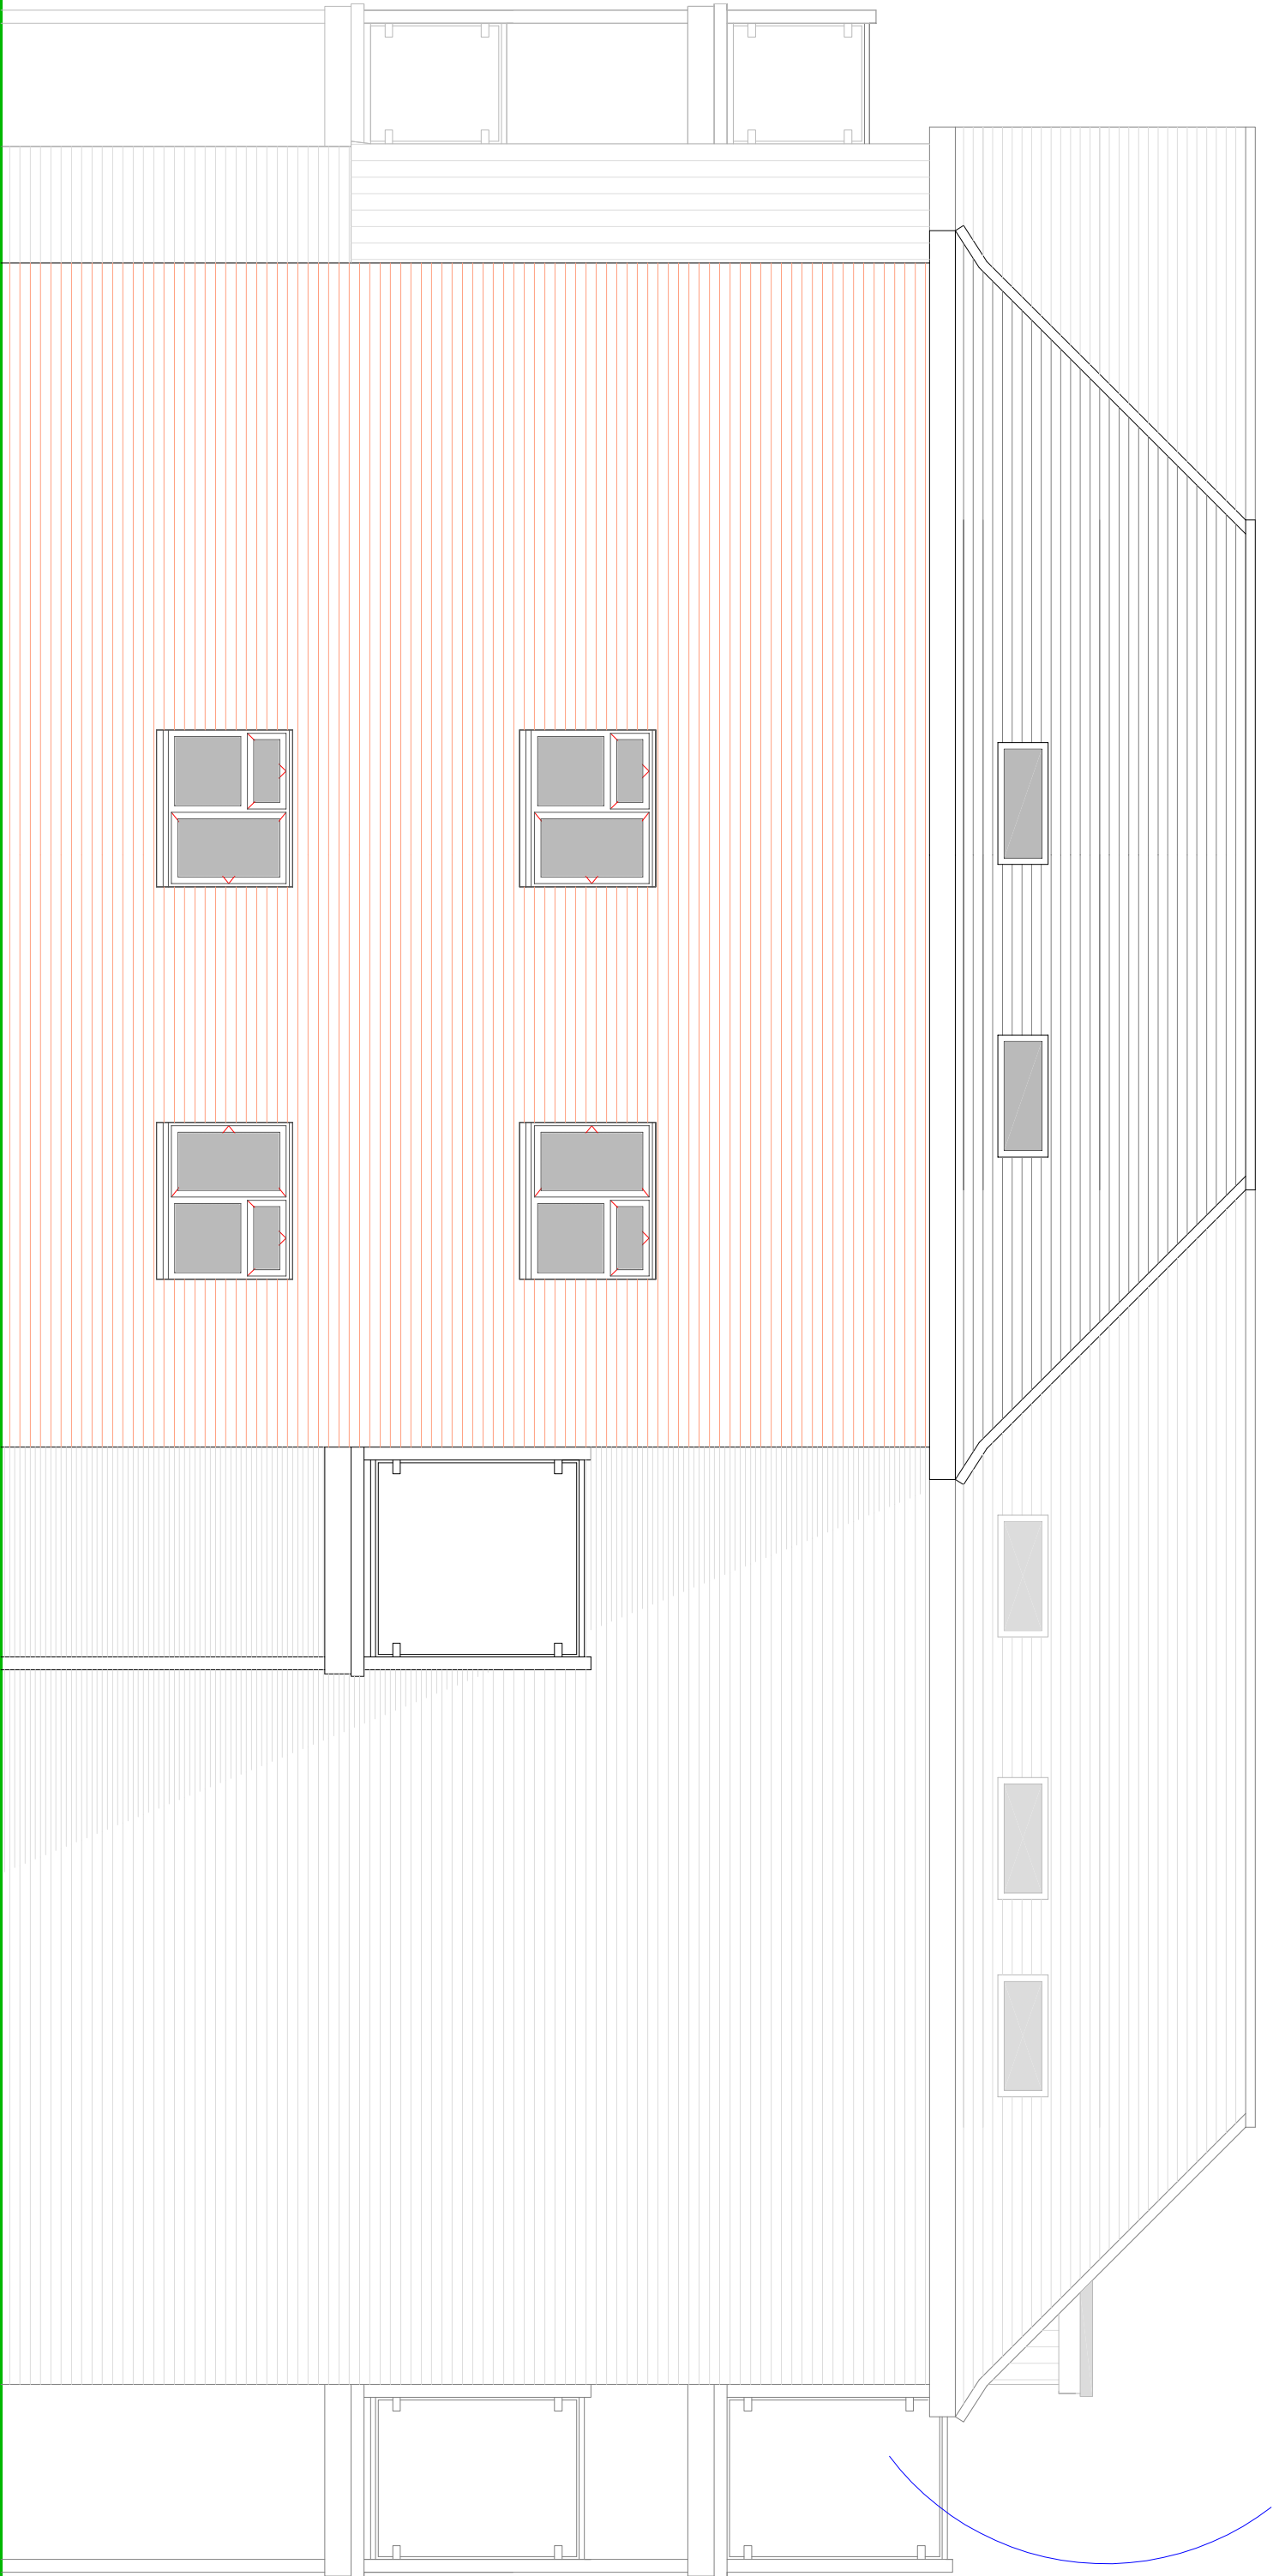

PROPOSED NORTH EAST ELEVATION

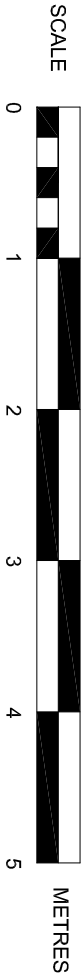

SUSSEX BUILDING CONSULTANCY LIMITED

99 VICTORIA DRIVE,
BOGNOR REGIS, WEST SUSSEX.

SCALE - 1/50 REV - A DATE - 28/01/2019



3 NORTHCOTE ROAD
BOGNOR REGIS
PO21 3LZ
TEL/FAX - (01243) 3861379