



No. 43 & 45 Queensway, Bodnol Regis, W. Sussex PO21 1QN

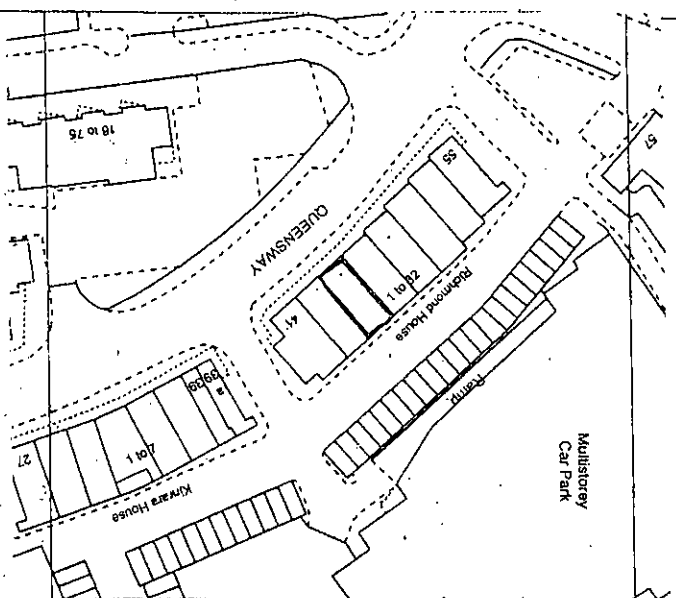


Scale 1:1250

EXISTING
Layout

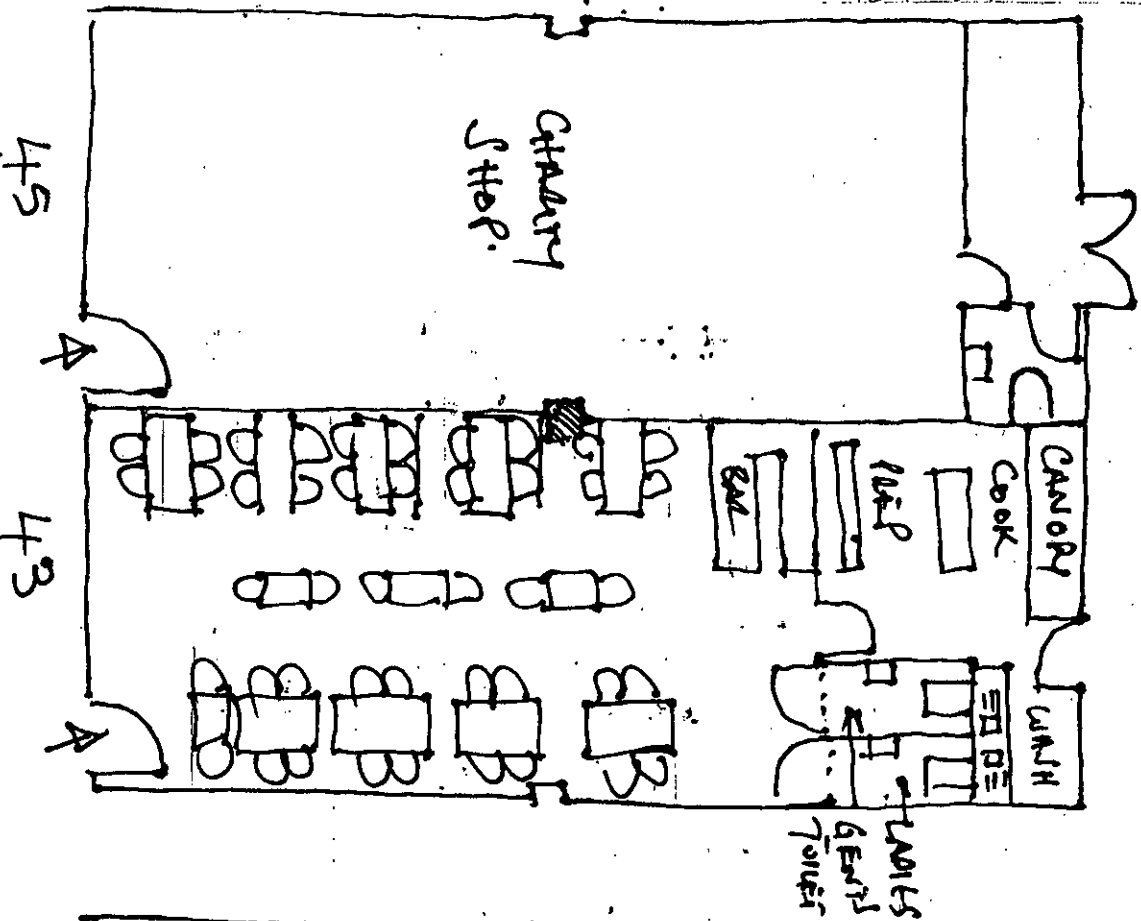

Proposed
Layout

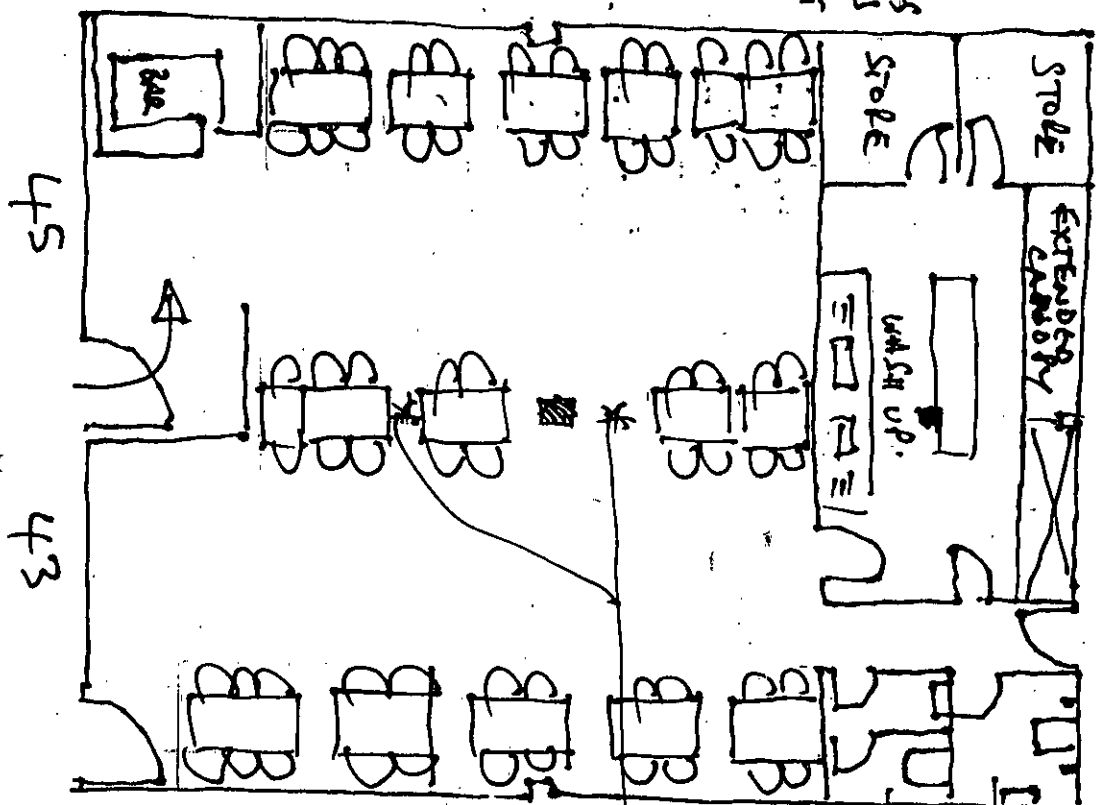

SUGGESTED SEATING
Layout

STO WASHES
REMOVED

Extension
Along Shop

QUEENSWAY

CADDON BAY

QUEENSWAY

Paul Young

specialists in restaurant design and refurbishment

Old Mumford Farm Kingsnorth Ashford Kent TN23 3ES
Tel: 01233 566336 Fax: 01233 531010

Notes

All dimensions must be checked on site and not
scaled from this drawing.

Client
Mr K. HUSSEY

Job Title

Extension of A3 into CANOPY SHOP

Scale

1:100

Drawing Title

CADDON BAY

Drawn By

P.O.

Drg. No.

BOD/CAD 01

Rev.

