

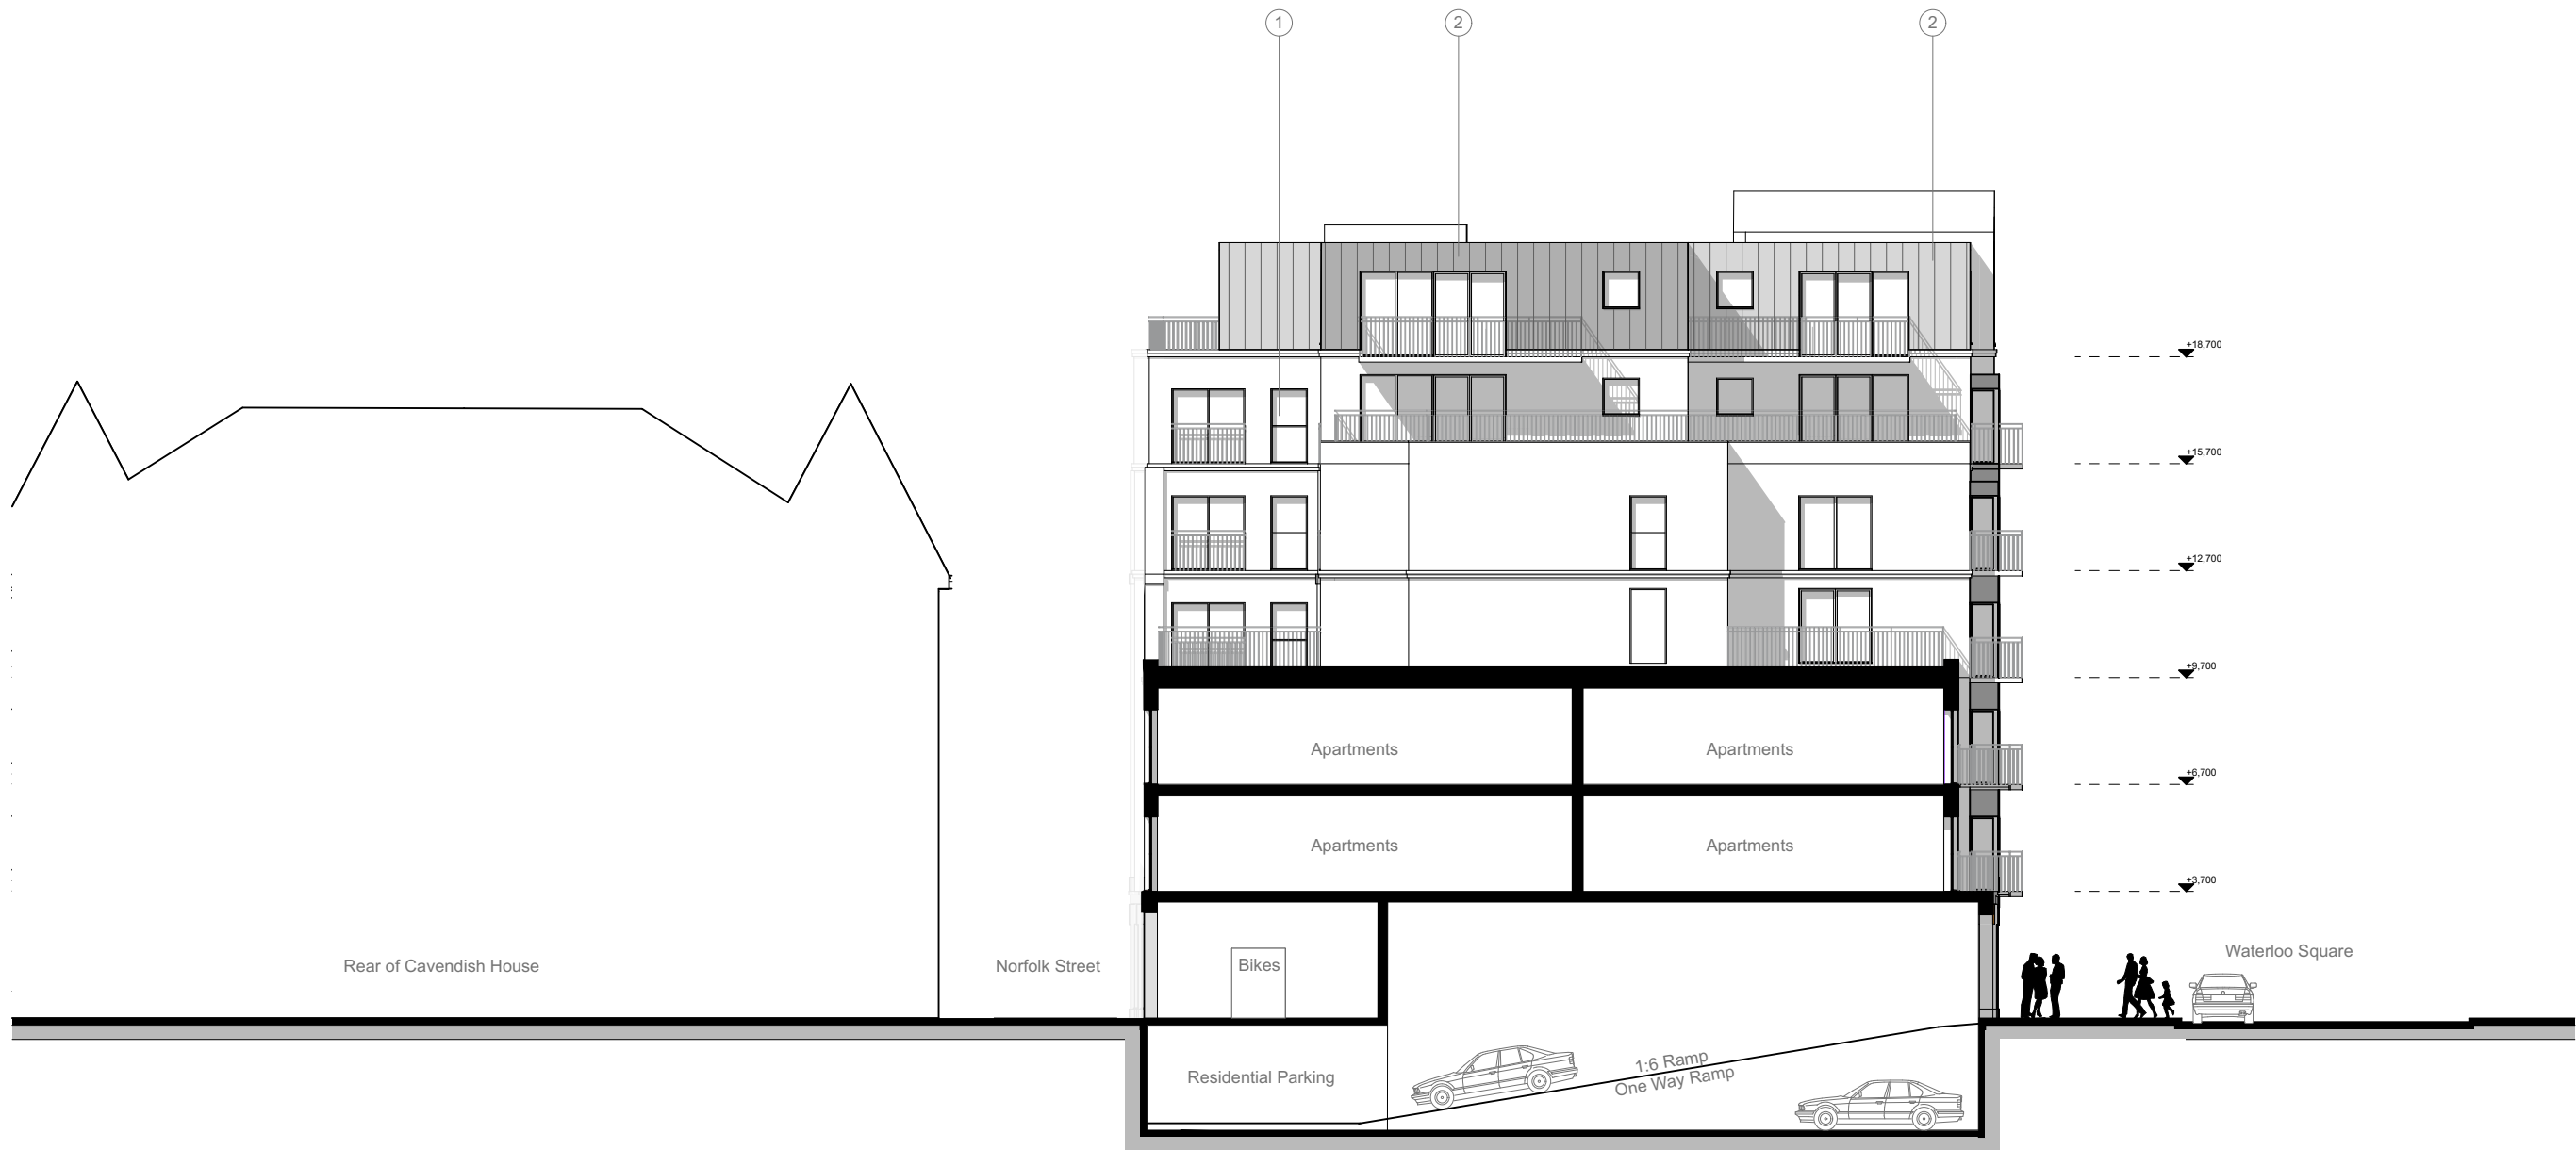


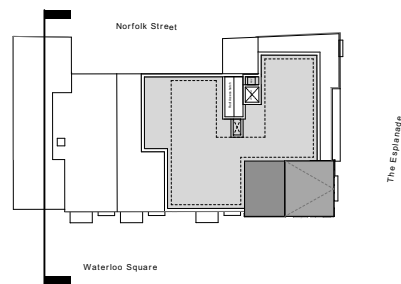

4-4. Proposed Rear Section / Elevation

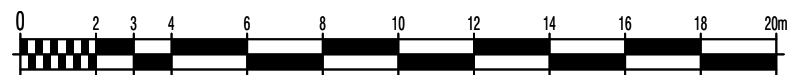

- Materials Key:
1. White Coloured Facing Brick and through colour Render
 2. Standing Seam - Colour Dark Grey
 3. Feature banding
 4. Powder coated metal railings - Colour Dark Grey / Black
 5. Expressed detail banding

Revisions	Date (yymmdd)	Description	Notes
-----------	---------------	-------------	-------

Project Title:
Waterloo Square, Bognor Regis

Document Title:
Rear Section - Elevation 4-4

Drawing Scale / Sheet Size:
1:200 @ A3

Drawing Status:
PLANNING

Date:
01.10.19

Drawn by / Checked by:
SR / GG

Client:
B5 ltd

Drawing Number / Revision:
18.103.223

HGP
ARCHITECTS

Furzehall Farm
Wickham Road, Fareham
Hampshire, PO16 7JH

01329 283225
email@hgp-architects.co.uk