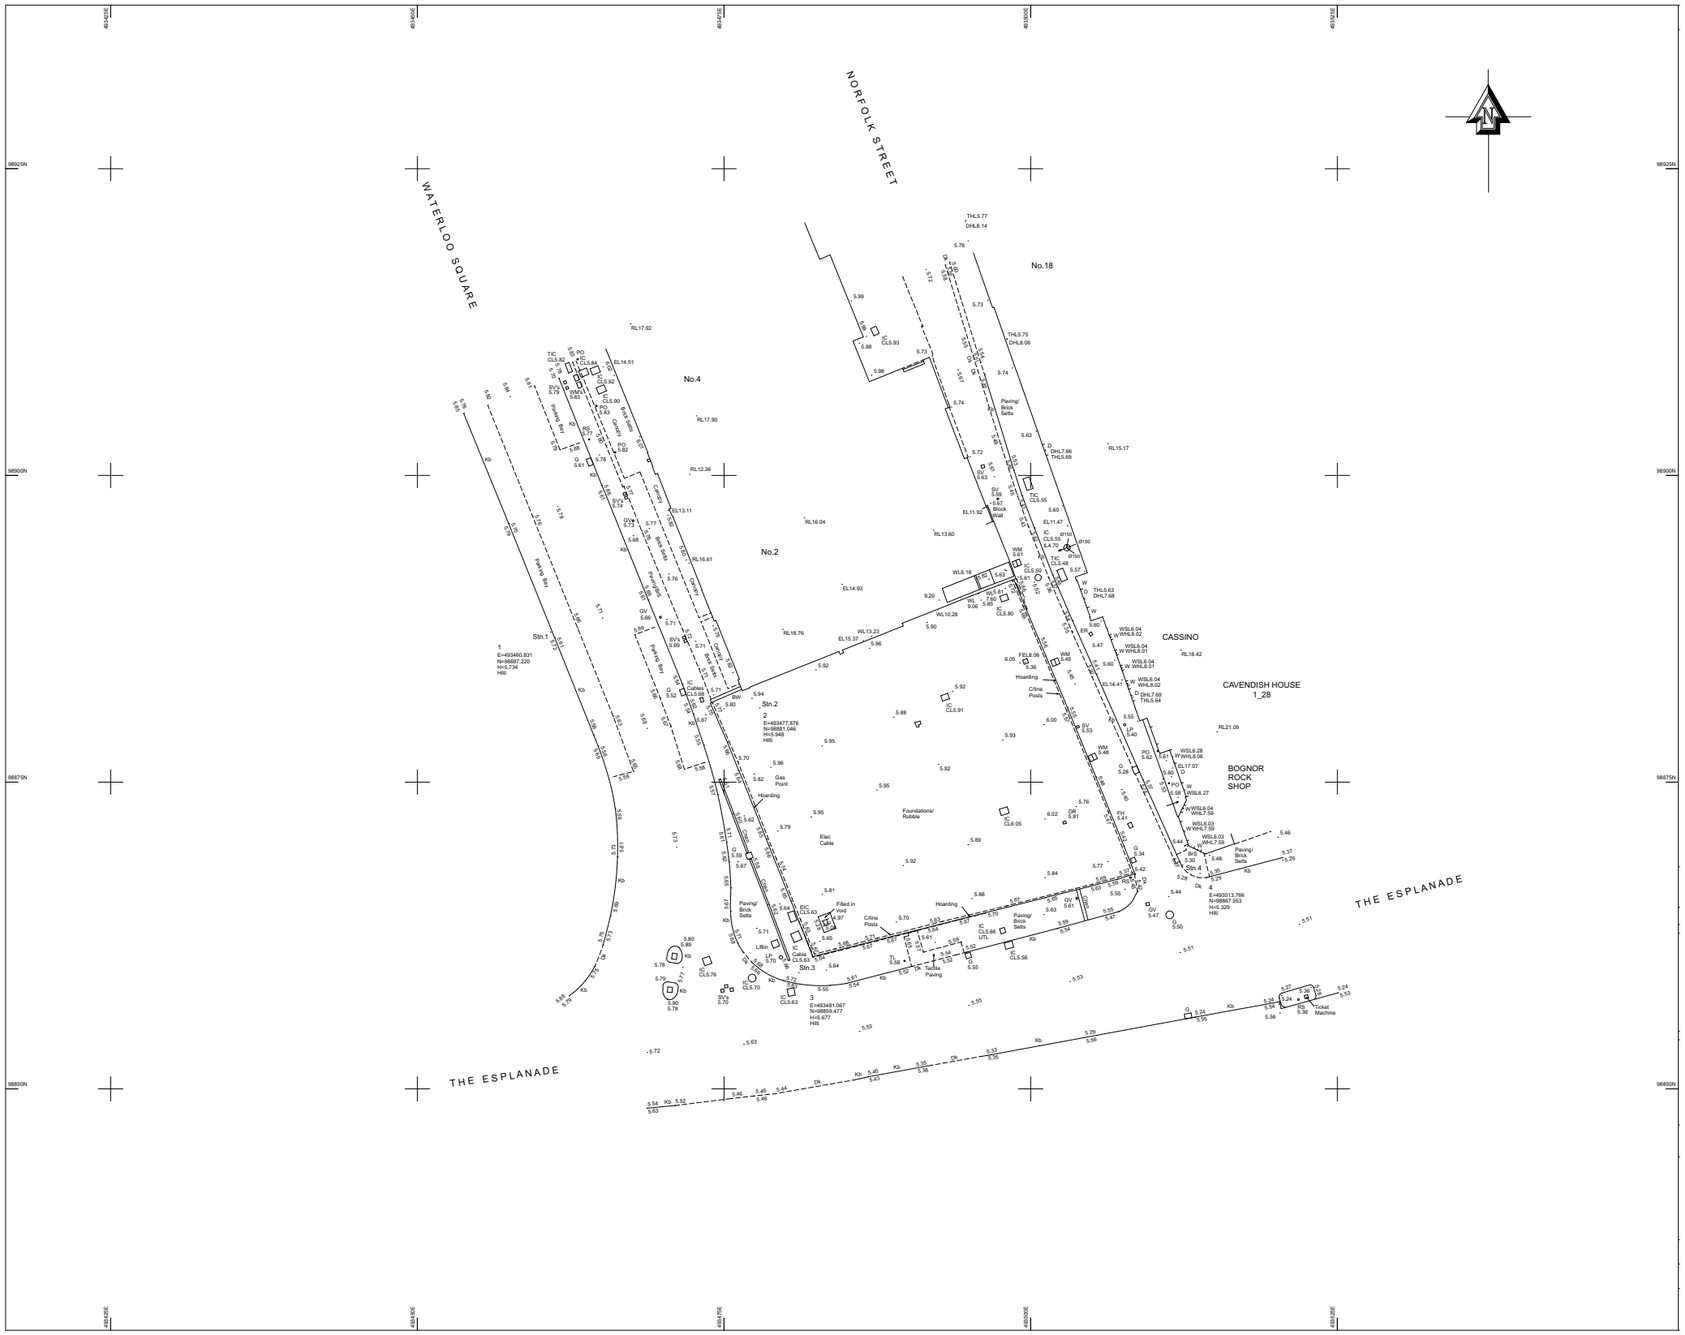


0 5 7.5 10 15 20 25 30 35 40 45 50m

Revisions Date (yymmdd) Description

Notes

Survey information supplied by Hampshire Land Survey LTD

The Levels,
18 Shetland Rise,
Whiteley,
Fareham,
Hampshire,
PO15 7JP

Tel: 01489 325871
Email: hampls@aol.com
www.hlsltd.co.uk

ARUN DISTRICT COUNCIL BR/282/19/PL

Project Title:

Waterloo Square, Bognor Regis

Document Title:

Survey

Drawing Scale / Sheet Size:

1:500 @ A3

Drawing Status:

PLANNING

Date:

01.10.19

Drawn by / Checked by:

SR / GG

Client:

B5 ltd

Drawing Number / Revision:

18.103.101

HGP ARCHITECTS

Furzehall Farm
Wickham Road, fareham
Hampshire, PO16 7JH

01329 283225
email@hgp-architects.co.uk