


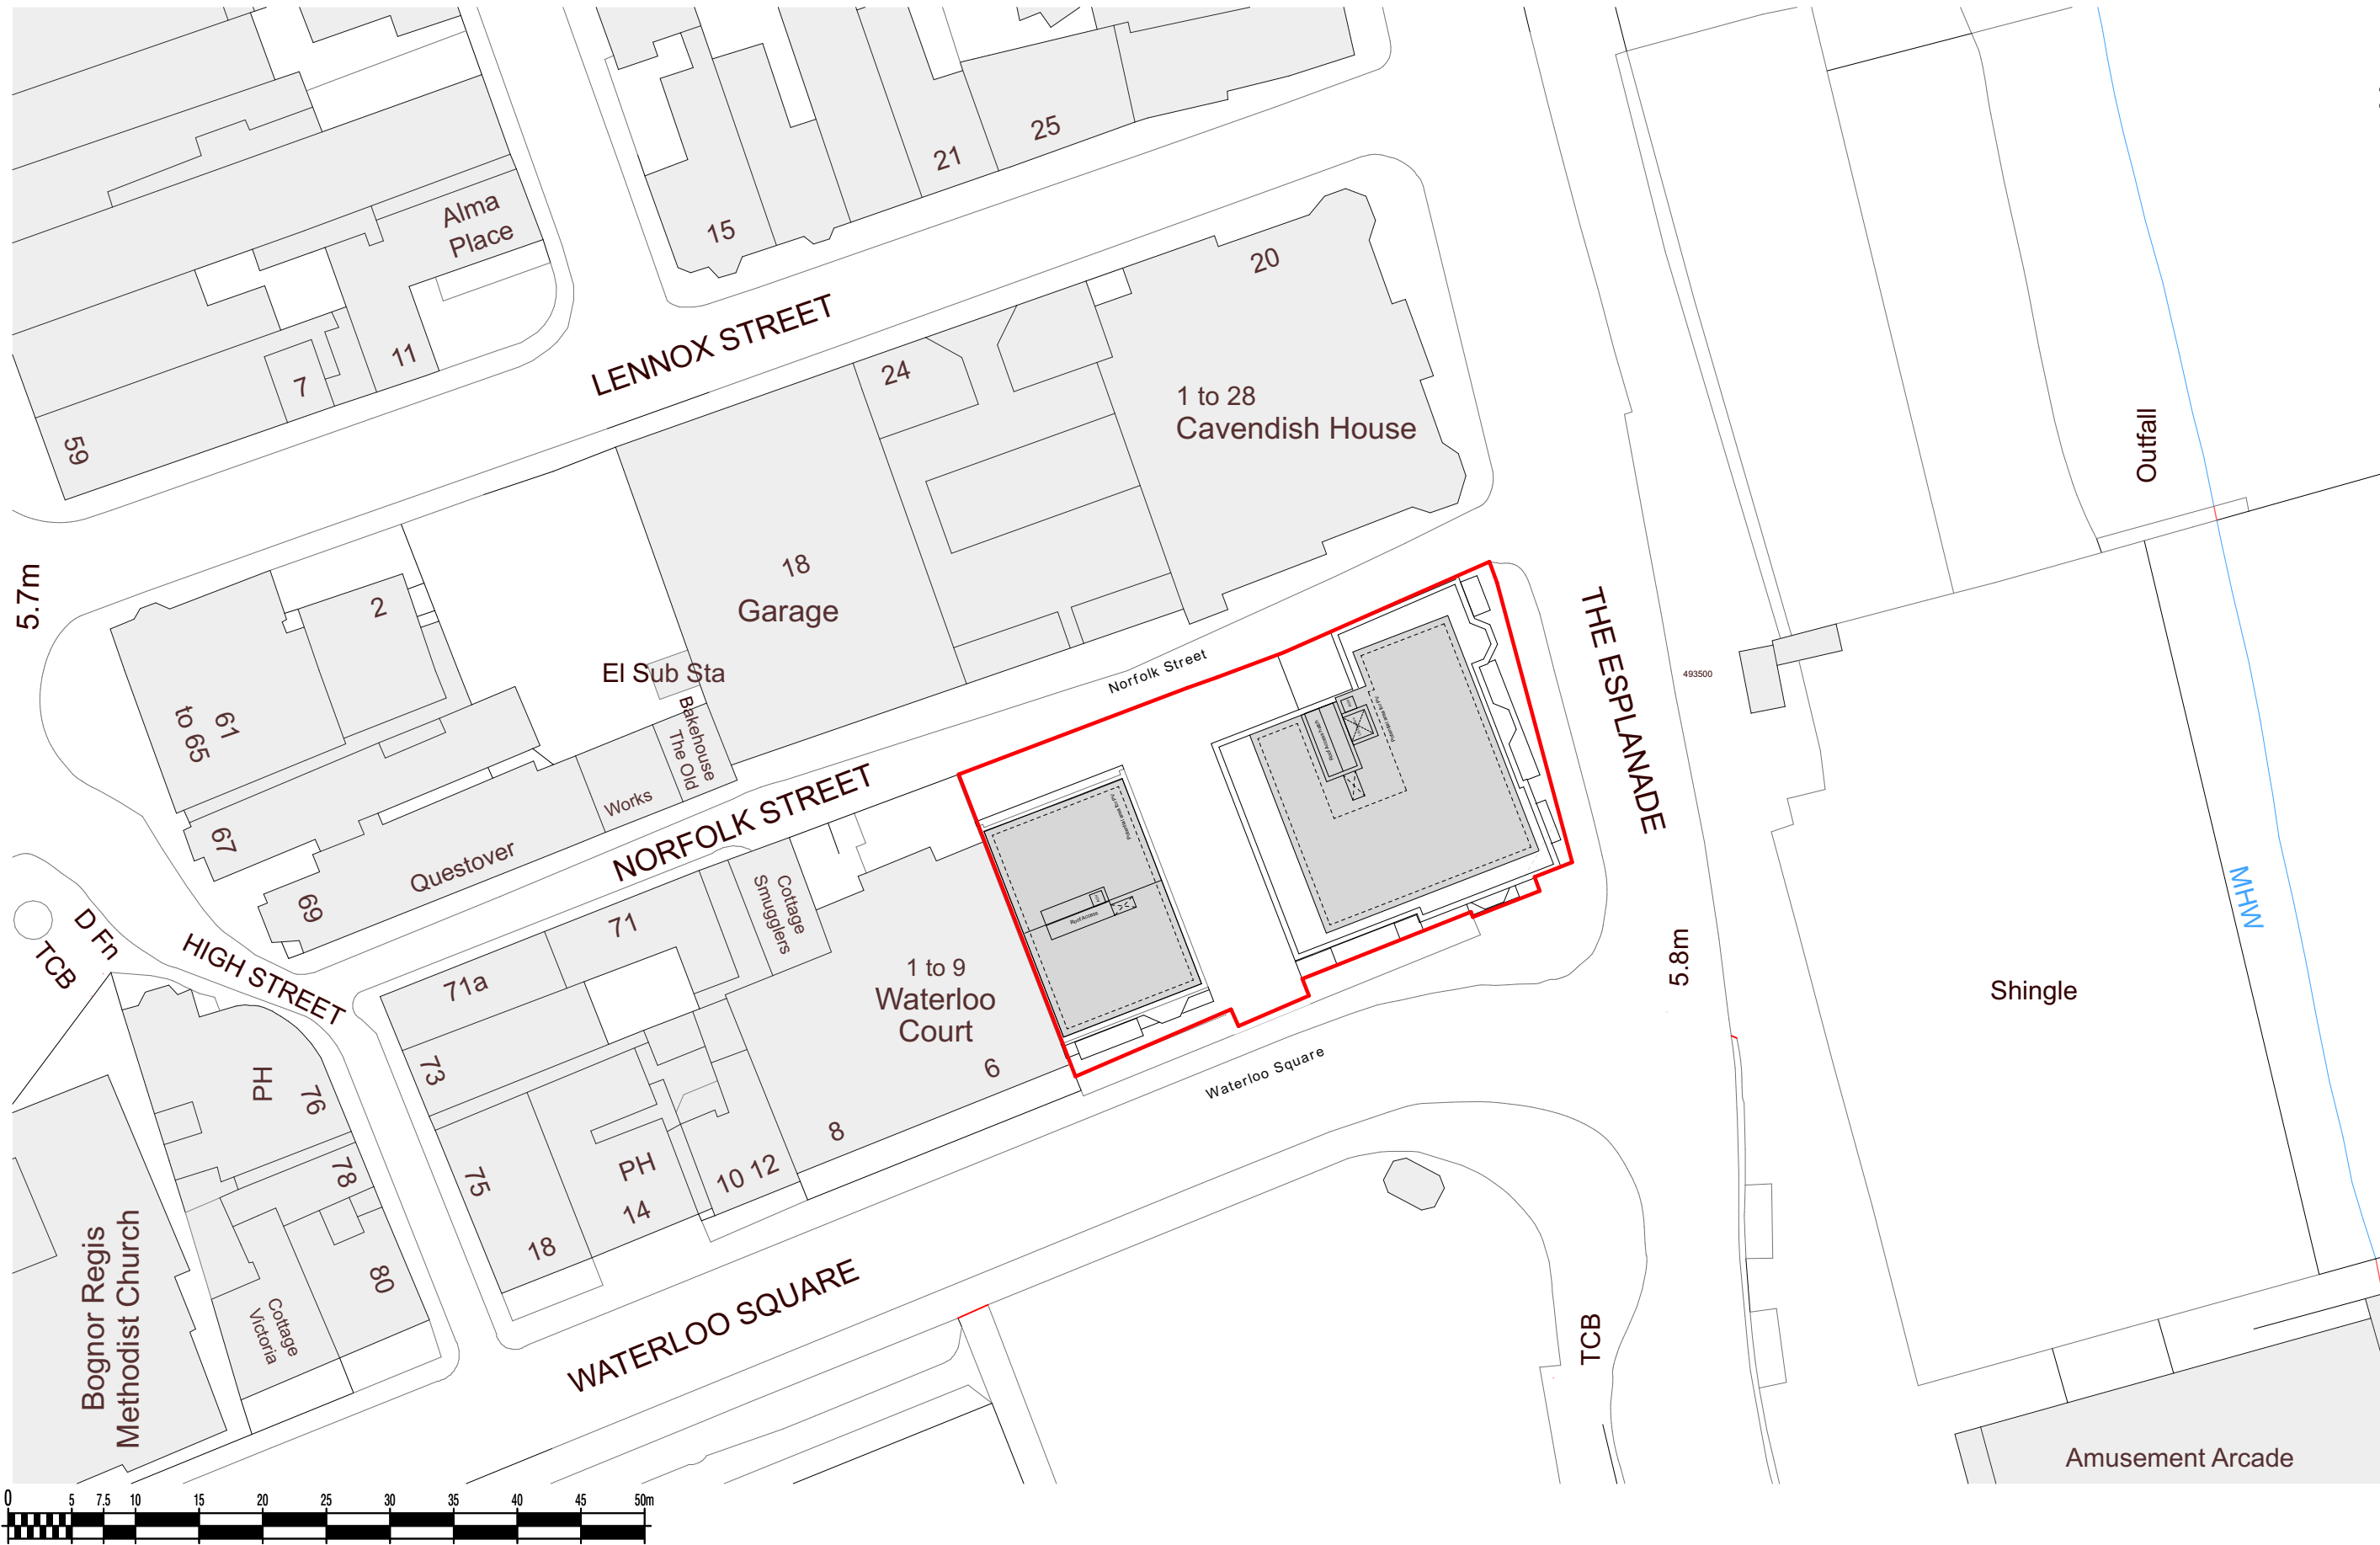

Project Title:

# Waterloo Square, Bognor Regis

Document Title:

## Proposed Site Layout Plan

Drawing Scale / Sheet Size:

1:500 @ A3

Drawing Status:

## PLANNING

Date:  
20.04.01

Drawn by / Checked by:  
SR / GG

Client:  
B5 ltd

Drawing Number / Revision:  
**18.103.400**

**HGP**  
ARCHITECTS

Furzehall Farm  
Wickham Road, Fareham  
Hampshire, PO16 7JH

01329 283225  
email@hgp-architects.co.uk