


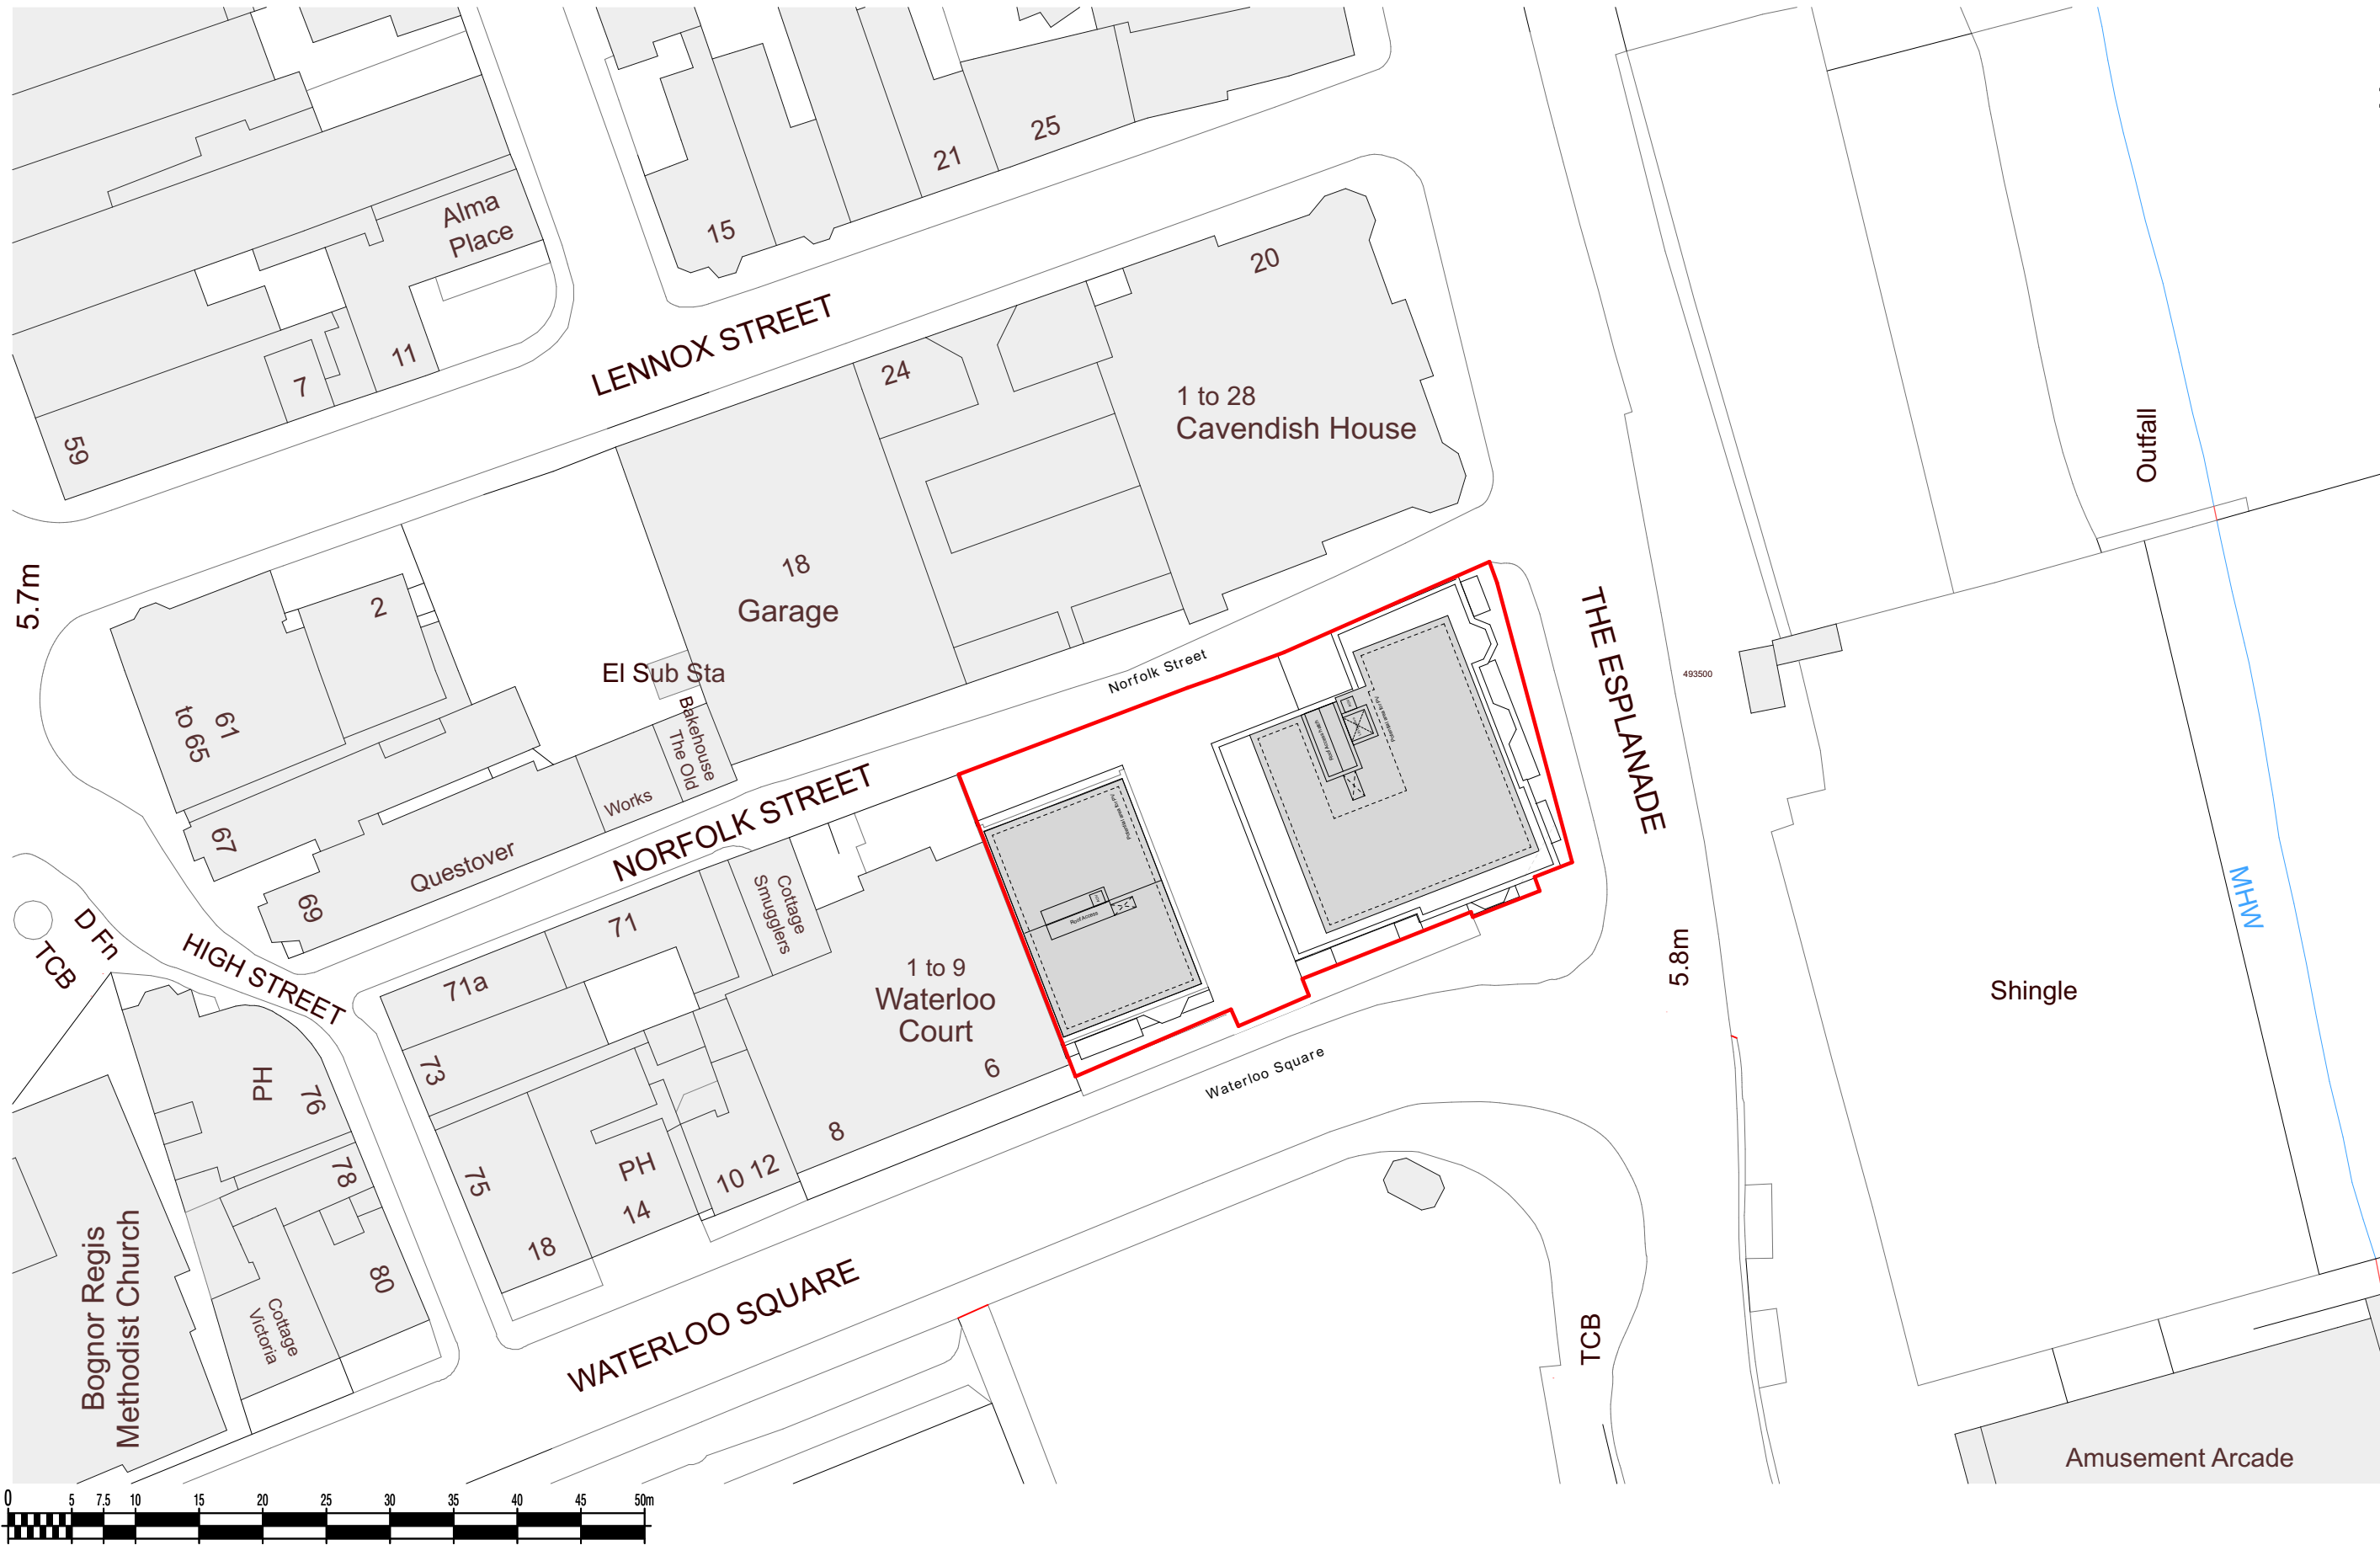

Project Title:	Date:
Waterloo Square, Bognor Regis	20.04.01
Document Title:	Drawn by / Checked by:
Proposed Site Layout Plan	SR / GG
Drawing Scale / Sheet Size:	Client:
1:500 @ A3	B5 Ltd
Drawing Status:	Drawing Number / Revision:
PLANNING	18.103.400

HGP
ARCHITECTS

Furzehall Farm
Wickham Road, Fareham
Hampshire, PO16 7JH

01329 283225
email@hgp-architects.co.uk