

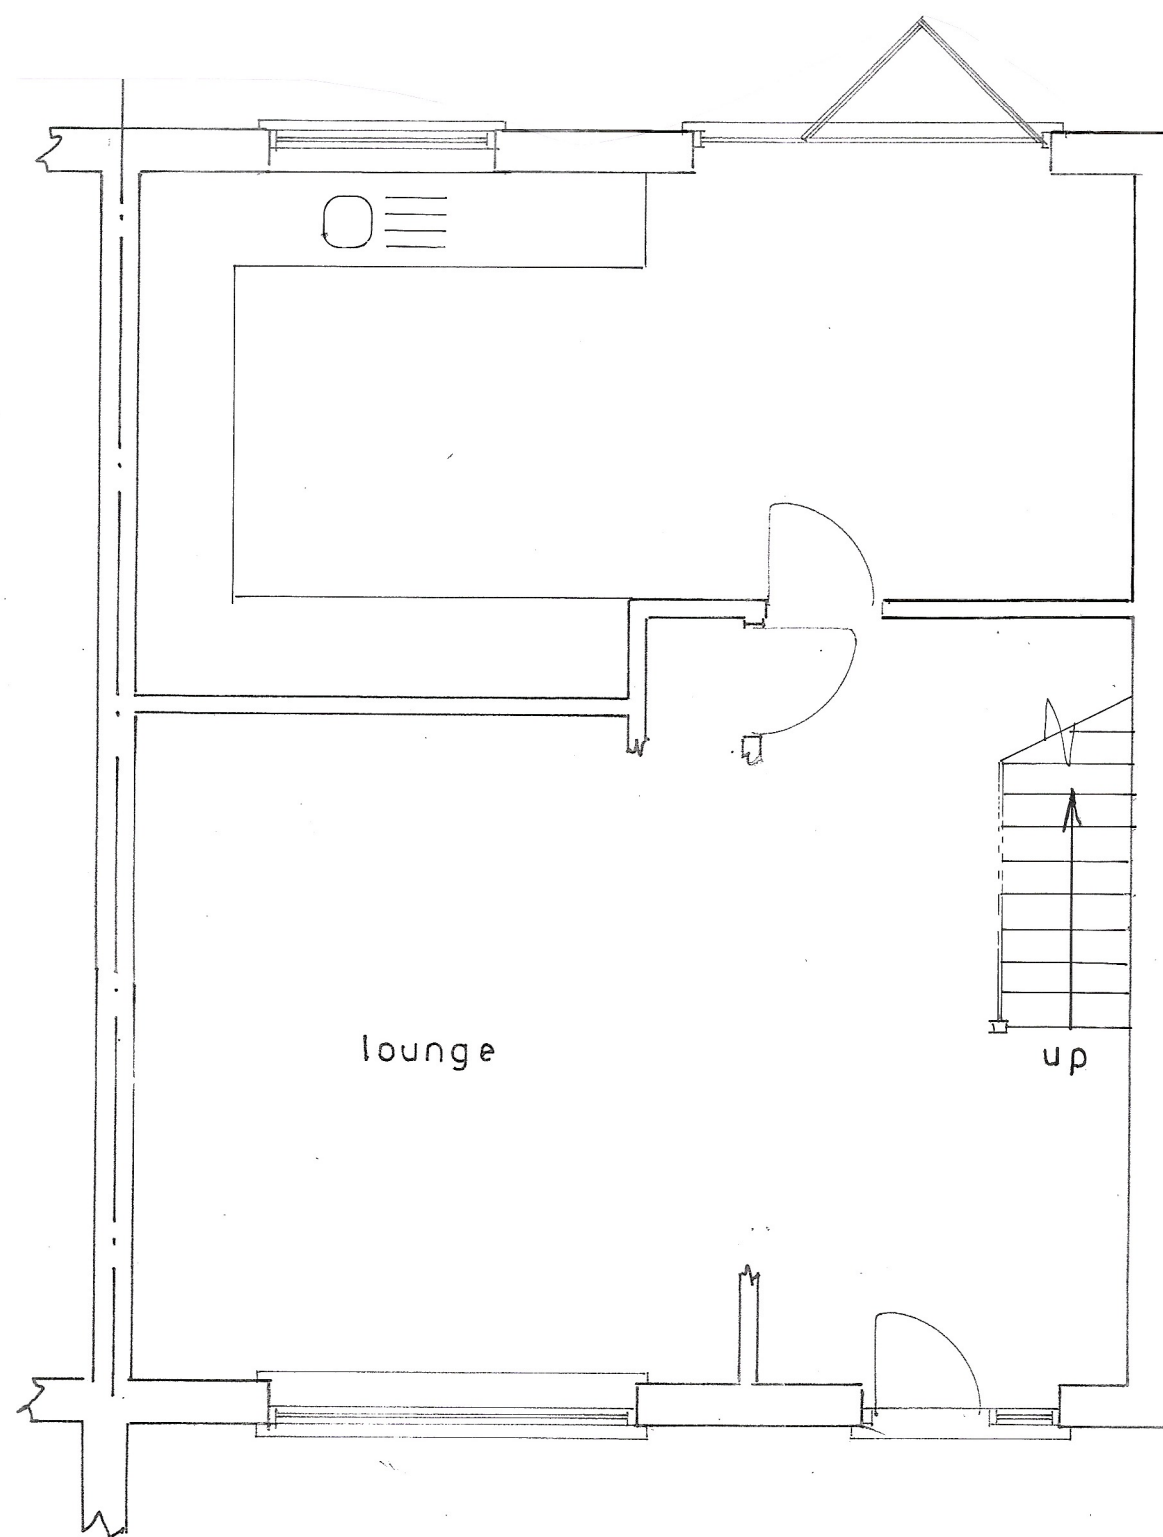


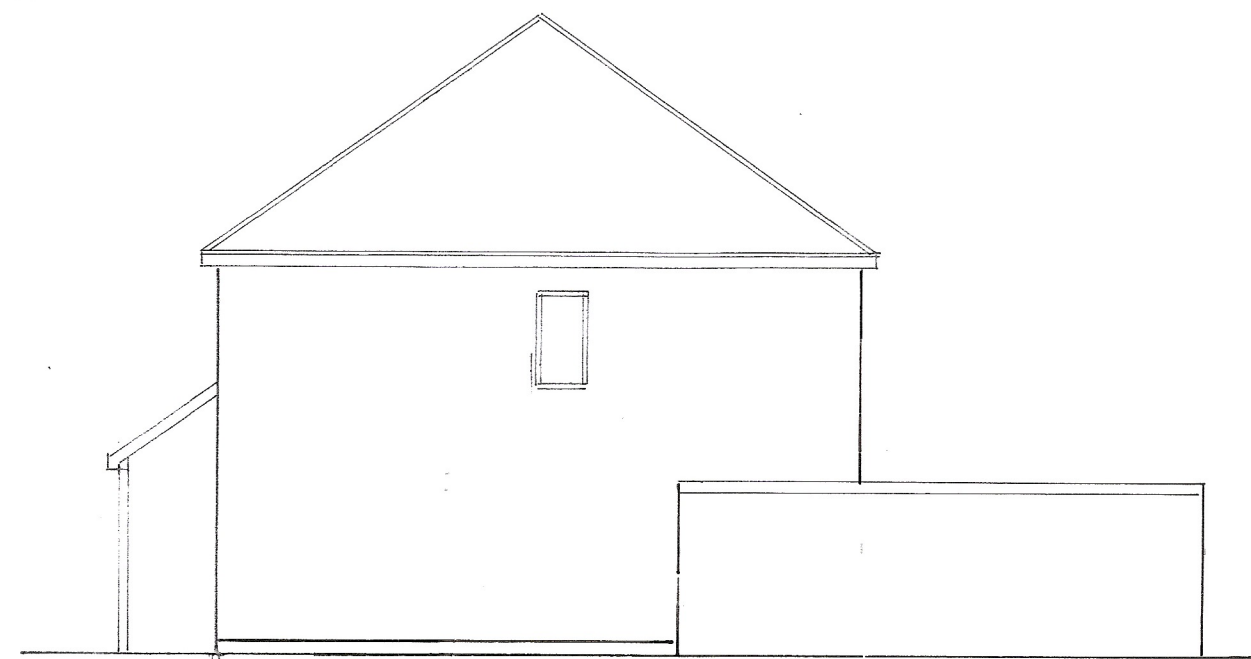


Plan
1 : 50

Existing

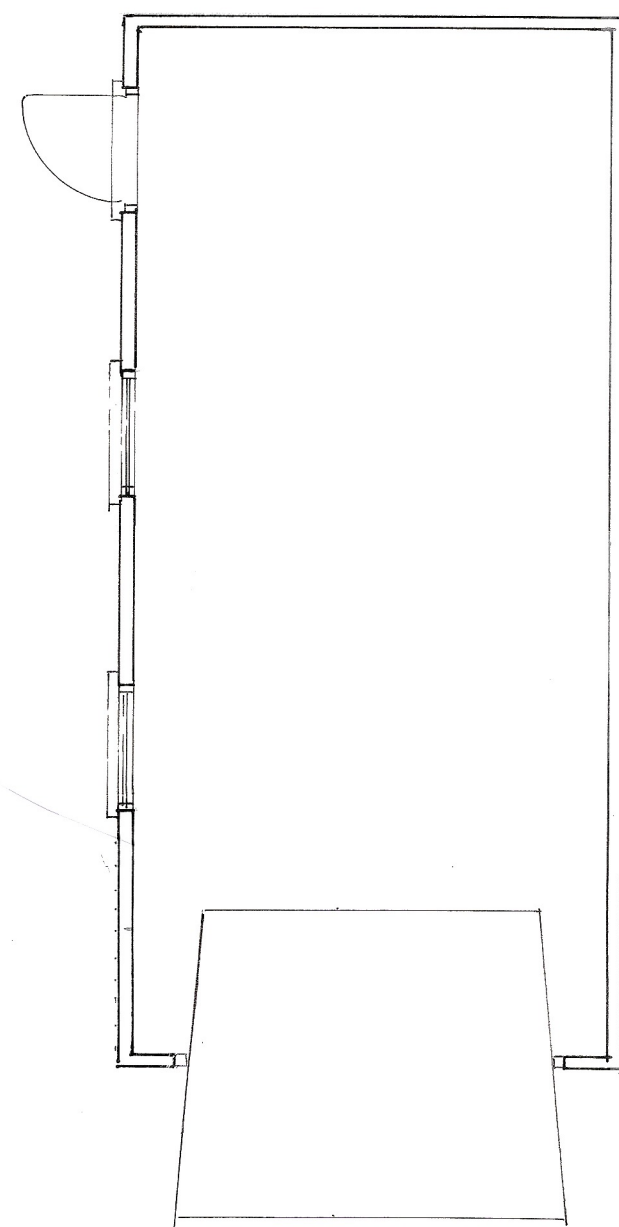

east

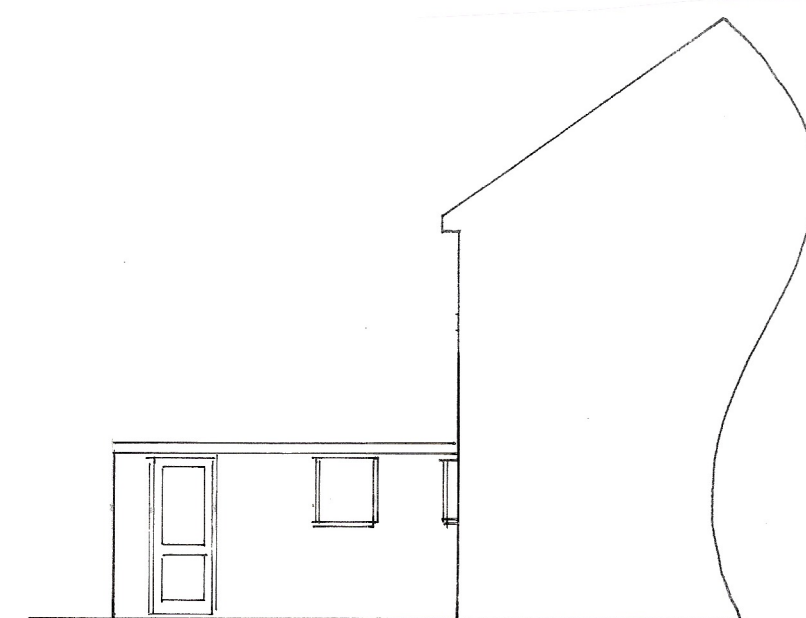


west




south
1 : 100



north

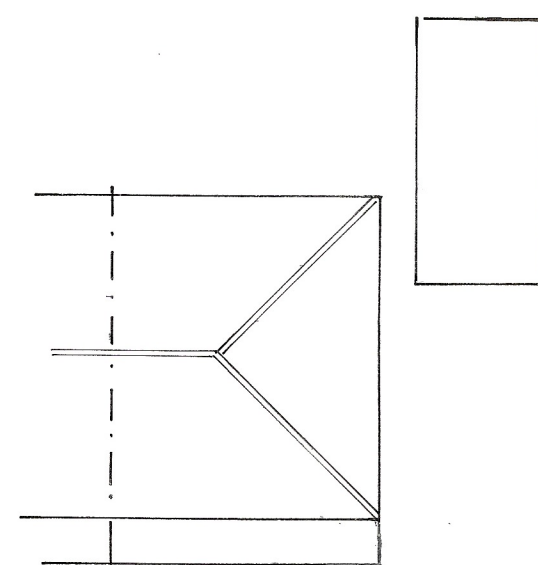

roof plan
1 : 200

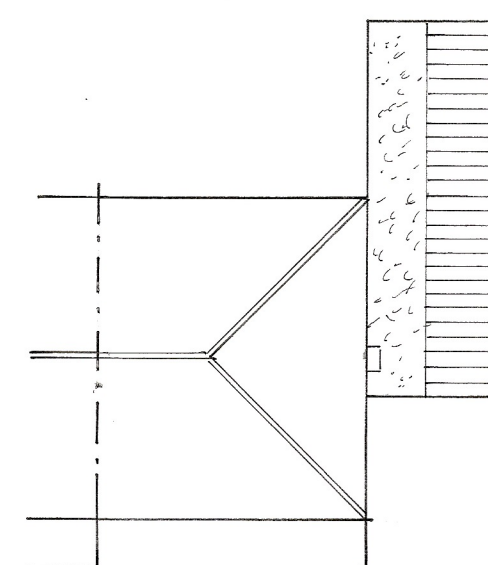

proposed roof plan

sheet 3 of 3

PROPOSED SINGLE STOREY EXTENSION AT 34, BASSETT ROAD, BOGNOR REGIS
FOR MR. & MRS. J. HALL.

Bryan Butcher
Rainbow Cottage
Nyetimber Lane
Bognor Regis PO21 3JX
01243 266871
07973 233442
bryan.butcher@btinternet.com
www.bryanbutcher.com