



Scale bar (m)

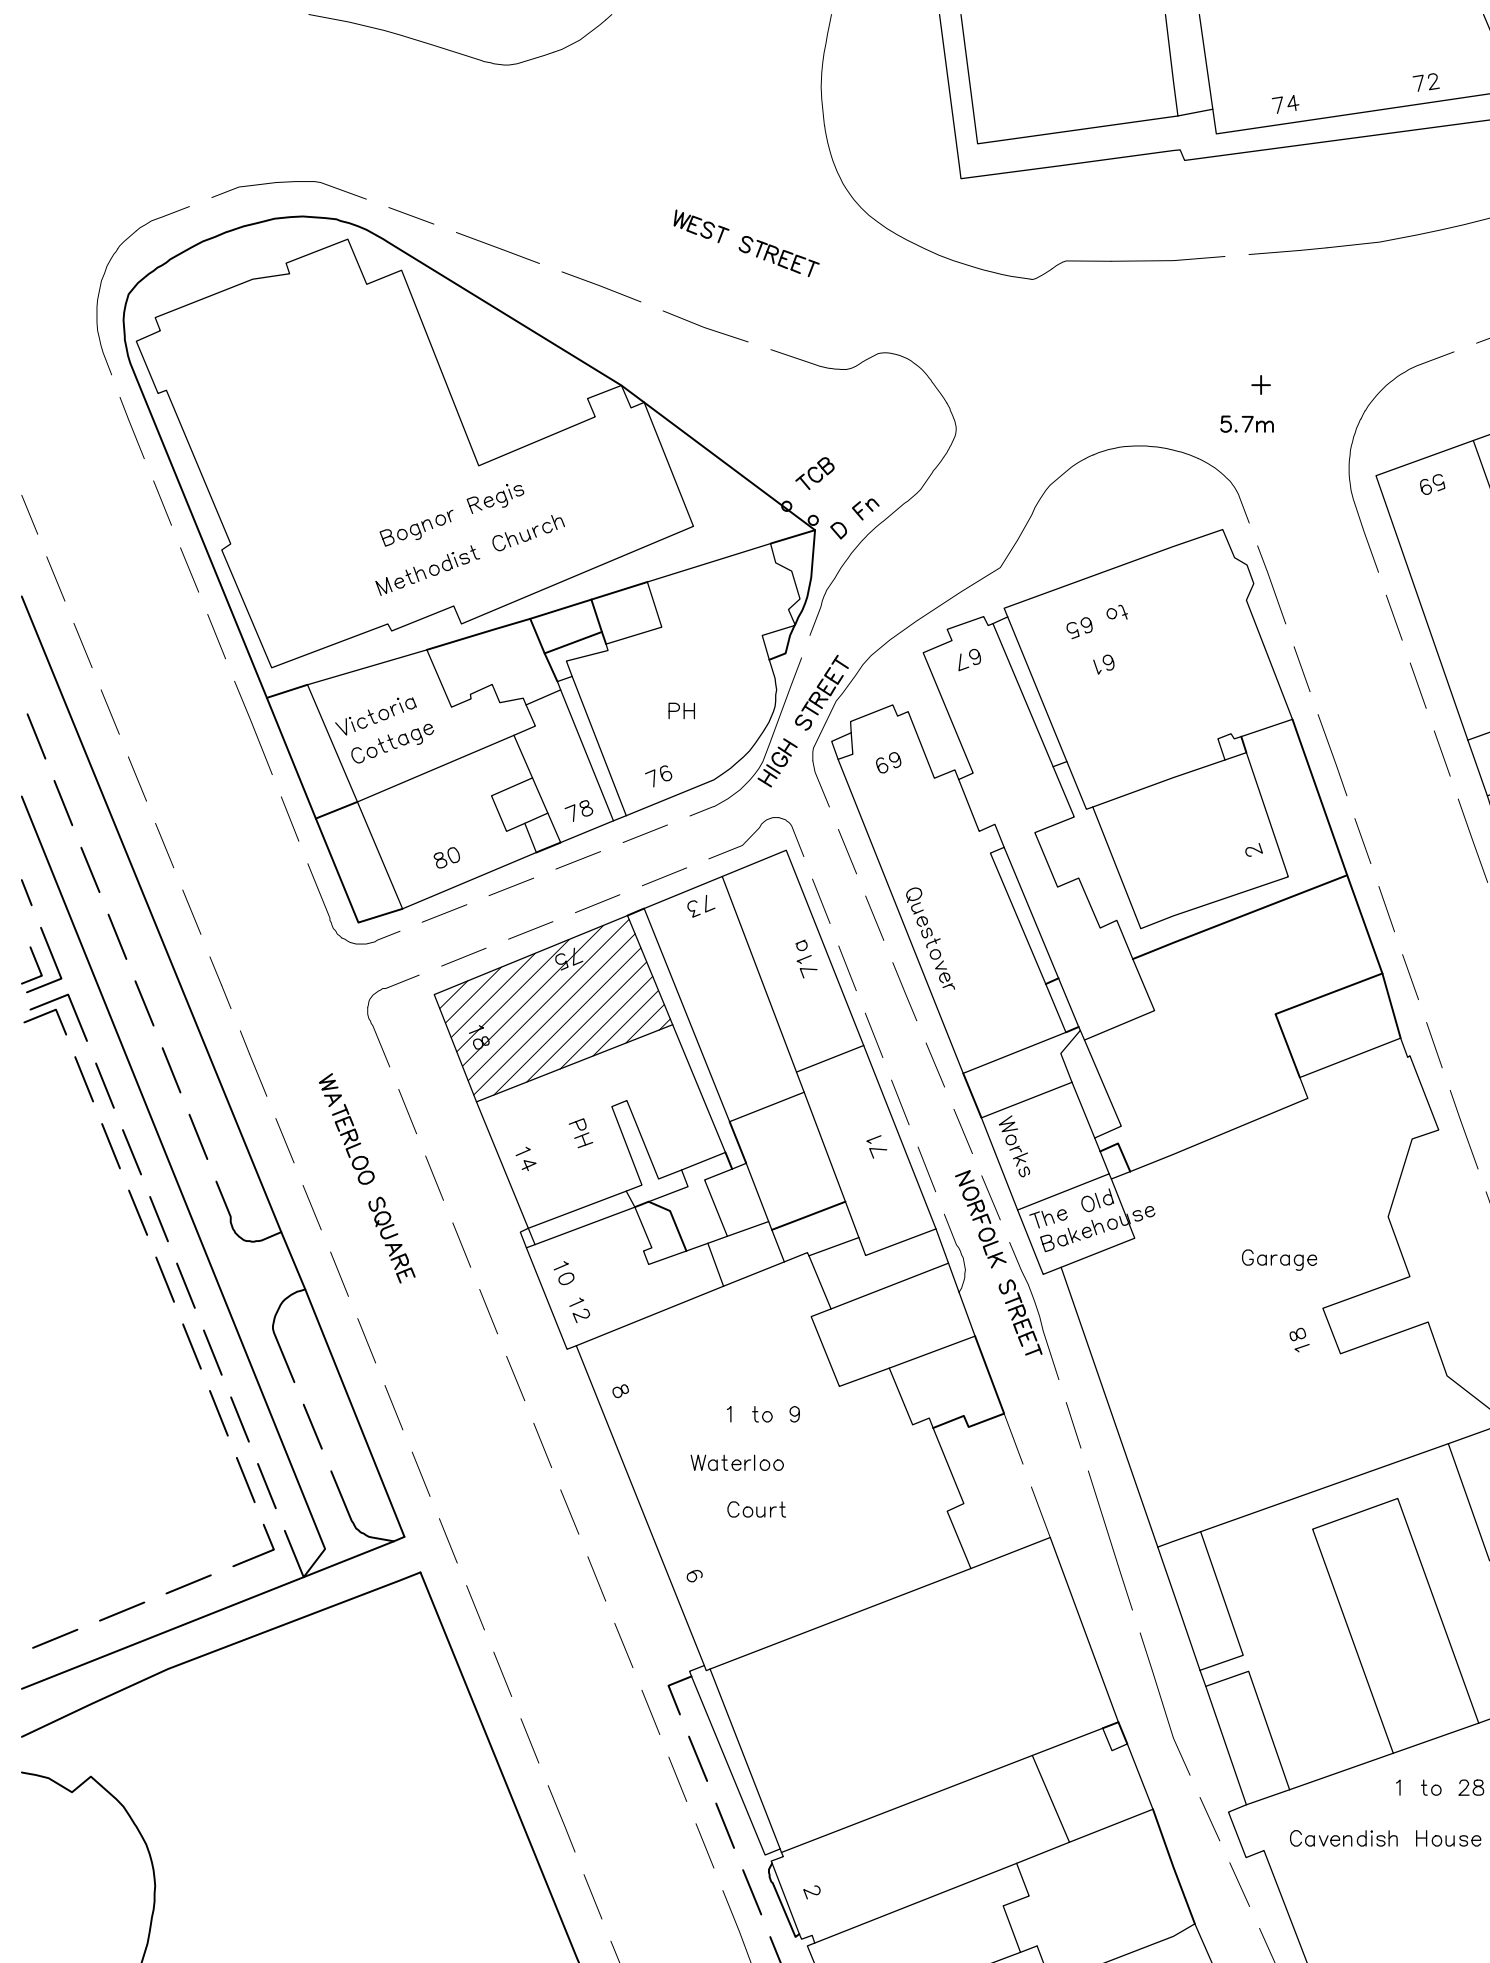

BLOCK PLAN 1:500

NOTES
WRITTEN DIMENSIONS TO BE TAKEN IN PREFERENCE TO SCALE, AND ARE TO BE CHECKED ON SITE PRIOR TO COMMENCING WORK.
THIS DRAWING IS TO BE READ IN CONJUNCTION WITH ALL OTHER DOCUMENTS RELATING TO THIS PROJECT.
ANY DISCREPANCIES ARE TO BE REFERRED IMMEDIATELY TO THE PROJECT DESIGNER.
THIS DRAWING IS COPYRIGHT, AND SHOULD NOT BE USED OR REPRODUCED WITHOUT PERMISSION.
IT IS THE CONTRACTOR'S RESPONSIBILITY TO ENSURE COMPLIANCE WITH THE BUILDING REGULATIONS.

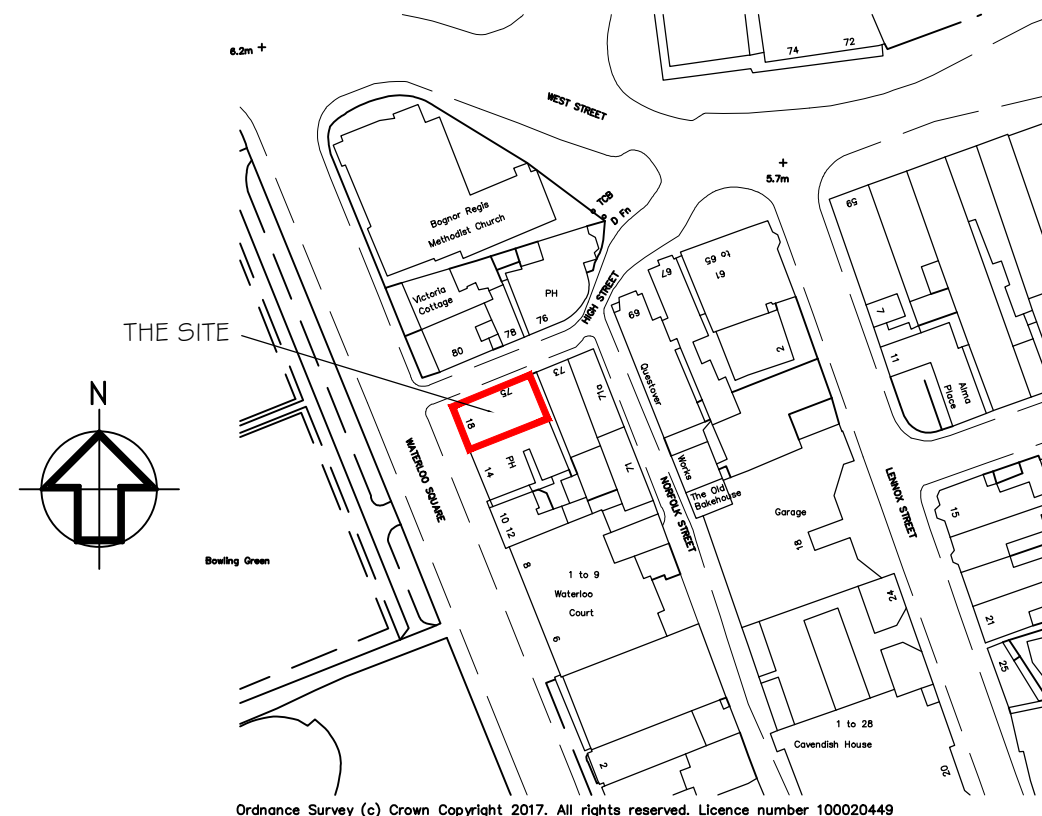

SITE LOCATION PLAN 1:1250

Ordnance Survey (c) Crown Copyright 2017. All rights reserved. Licence number 100020449

CLIENT
ARUN DISTRICT COUNCIL

SCALE
1:100 @A3

DWG NO
699/07

DRAWN BY
PLB

DATE
AUG 17

REV.

REV DESCRIPTION

PROJECT
18 WATERLOO SQUARE /
75 HIGH STREET
BOGNOR REGIS
WEST SUSSEX

DRAWING TITLE
SITE LOCATION AND BLOCK PLANS

DATE



Unit 3b Woodhorn Business Centre
Woodhorn Lane
Oving Chichester
West Sussex PO20 2BX
Tel 01243 774764
www.sloaneandbrown.co.uk