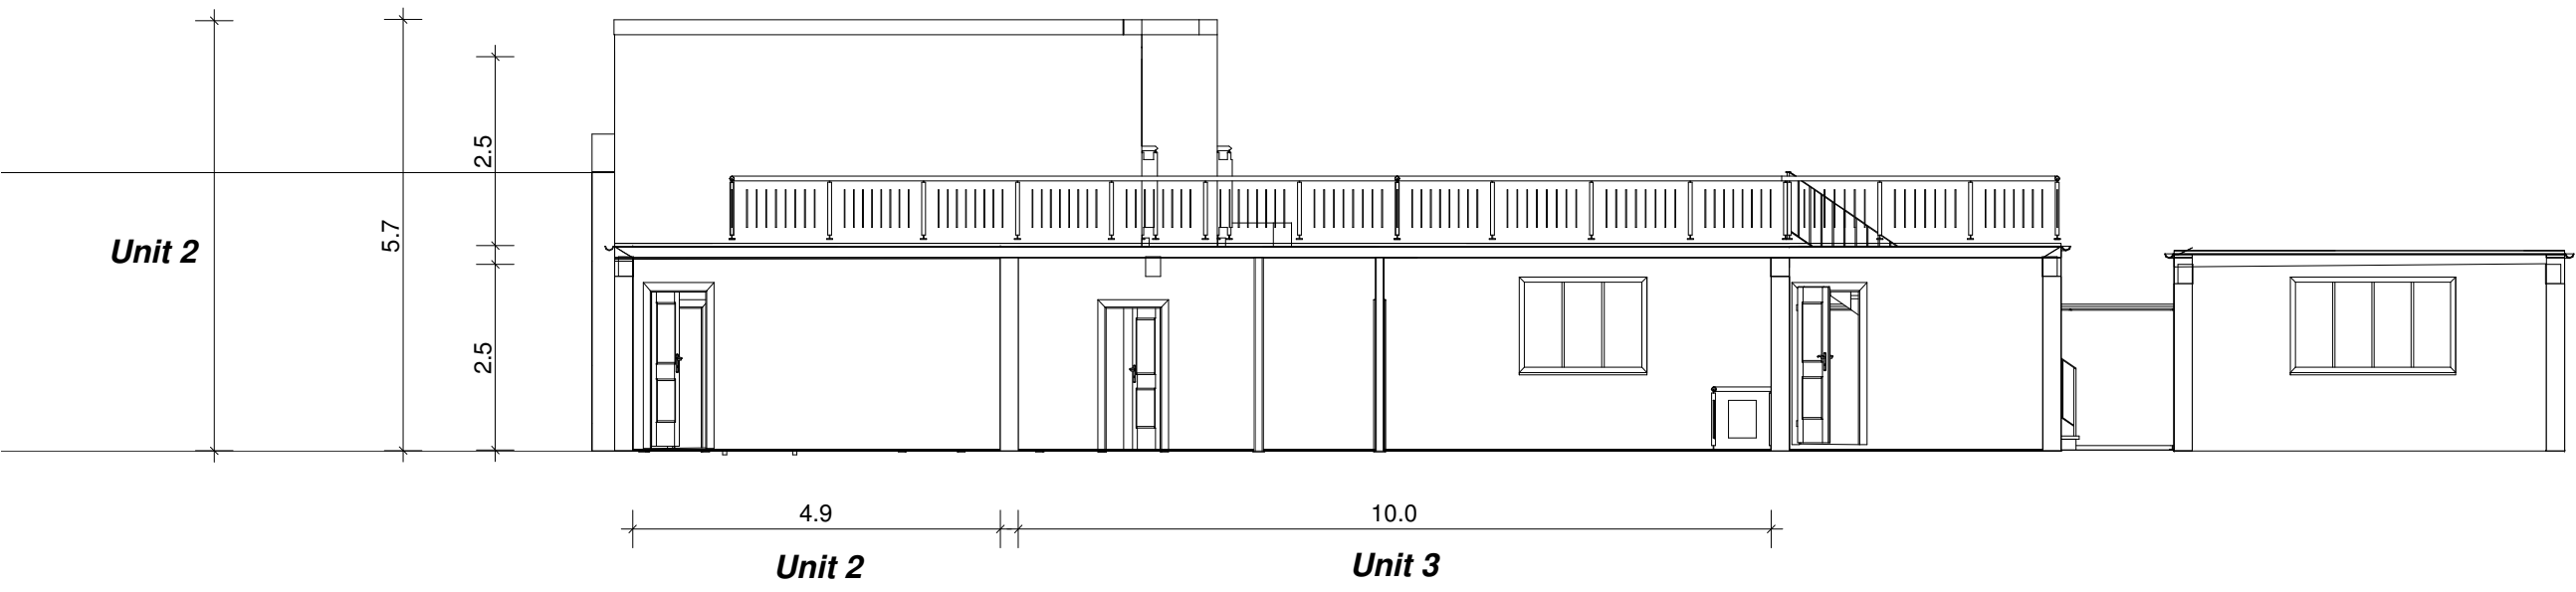


1:100 @ A3

Copyright of Corbil Estates & Planning Ltd

Only to be scaled for planning purposes

All dimensions to be checked on-site

Corbil Estates & Planning Ltd
Town Planning Consultants

www.corbilplanning.co.uk

Owner:	MWG Properties Limited	
Project:	73-75 Aldwick Road, PO21 2NW	
Component:	Proposed Section - South	
Note:	Rev. B	Plan-No.: CBL-1020235-P204
Scale:	1 : 100	Date: 16/12/2021