
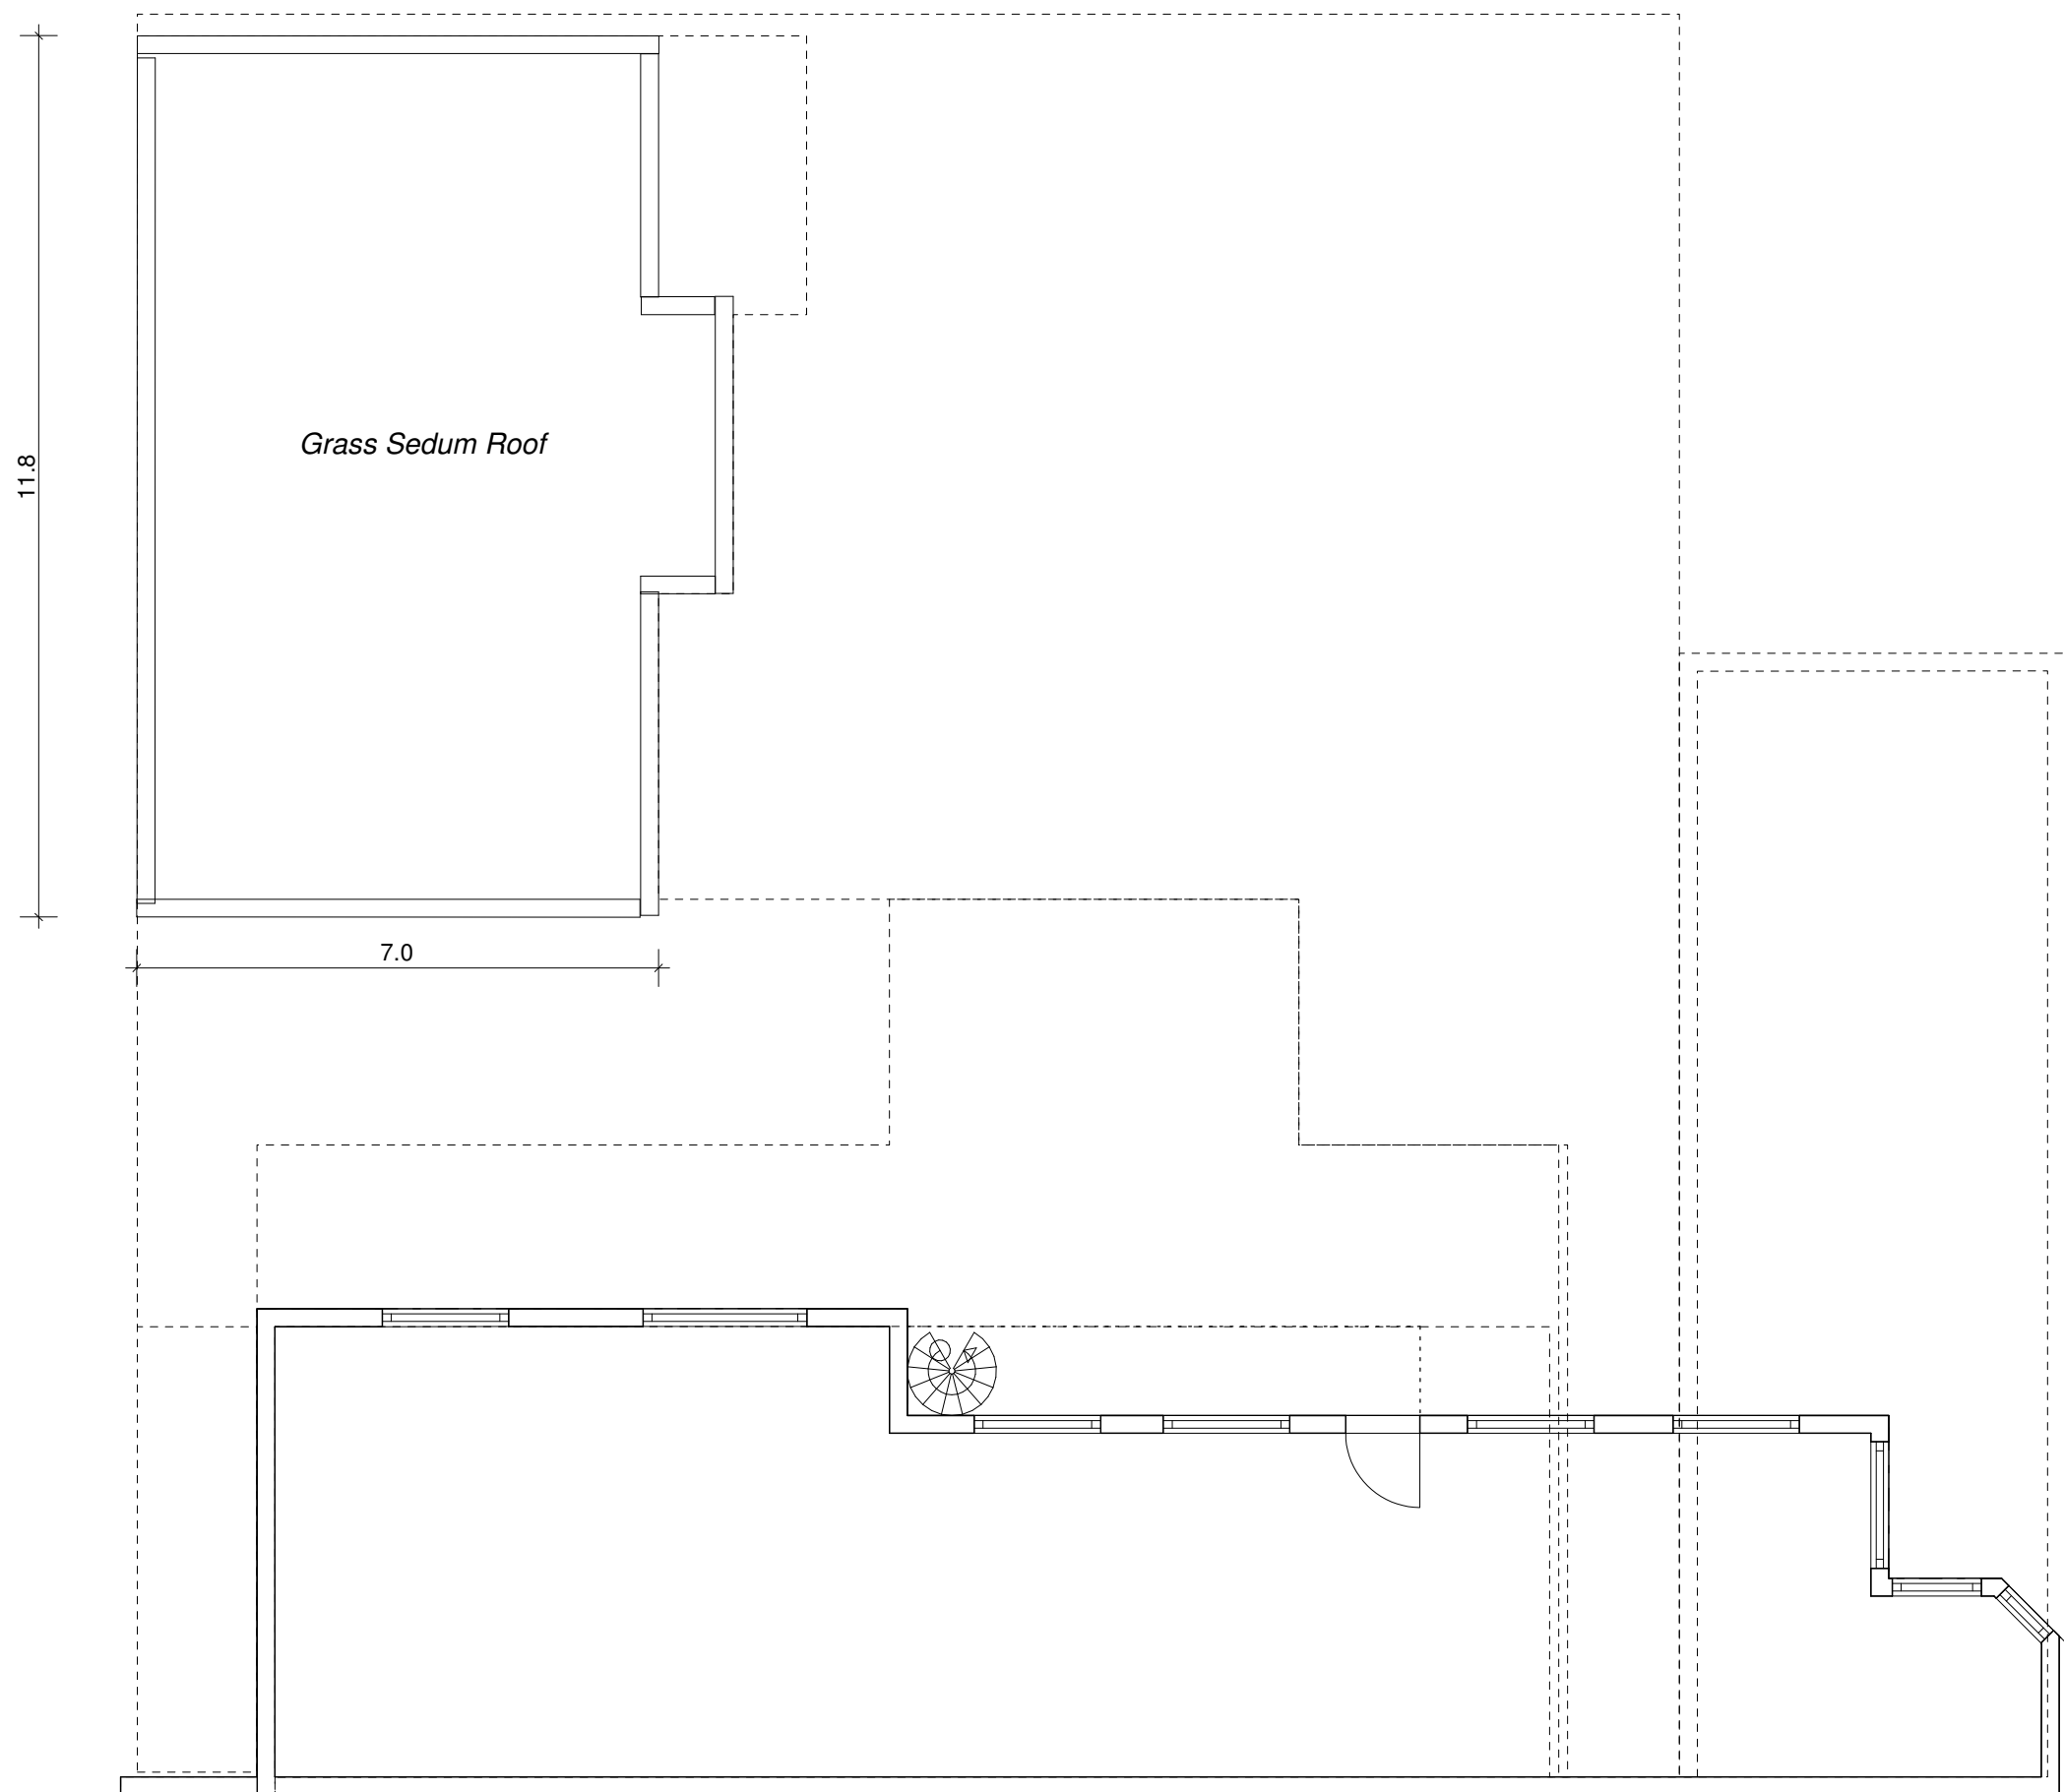


Copyright of Corbil Estates & Planning Ltd
Only to be scaled for planning purposes
All dimensions to be checked on-site

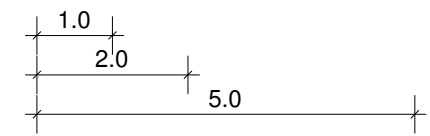

1:100 @ A3

Corbil Estates & Planning Ltd
Town Planning Consultants

www.corbilplanning.co.uk

Owner:		MWG Properties Limited
Project:		73-75 Aldwick Road, PO21 2NW
Component:		Proposed Roof Plan
Note:	Rev. B	Plan-No.: CBL-1020235-P104
Scale:	1 : 100	Date: 16/12/2021