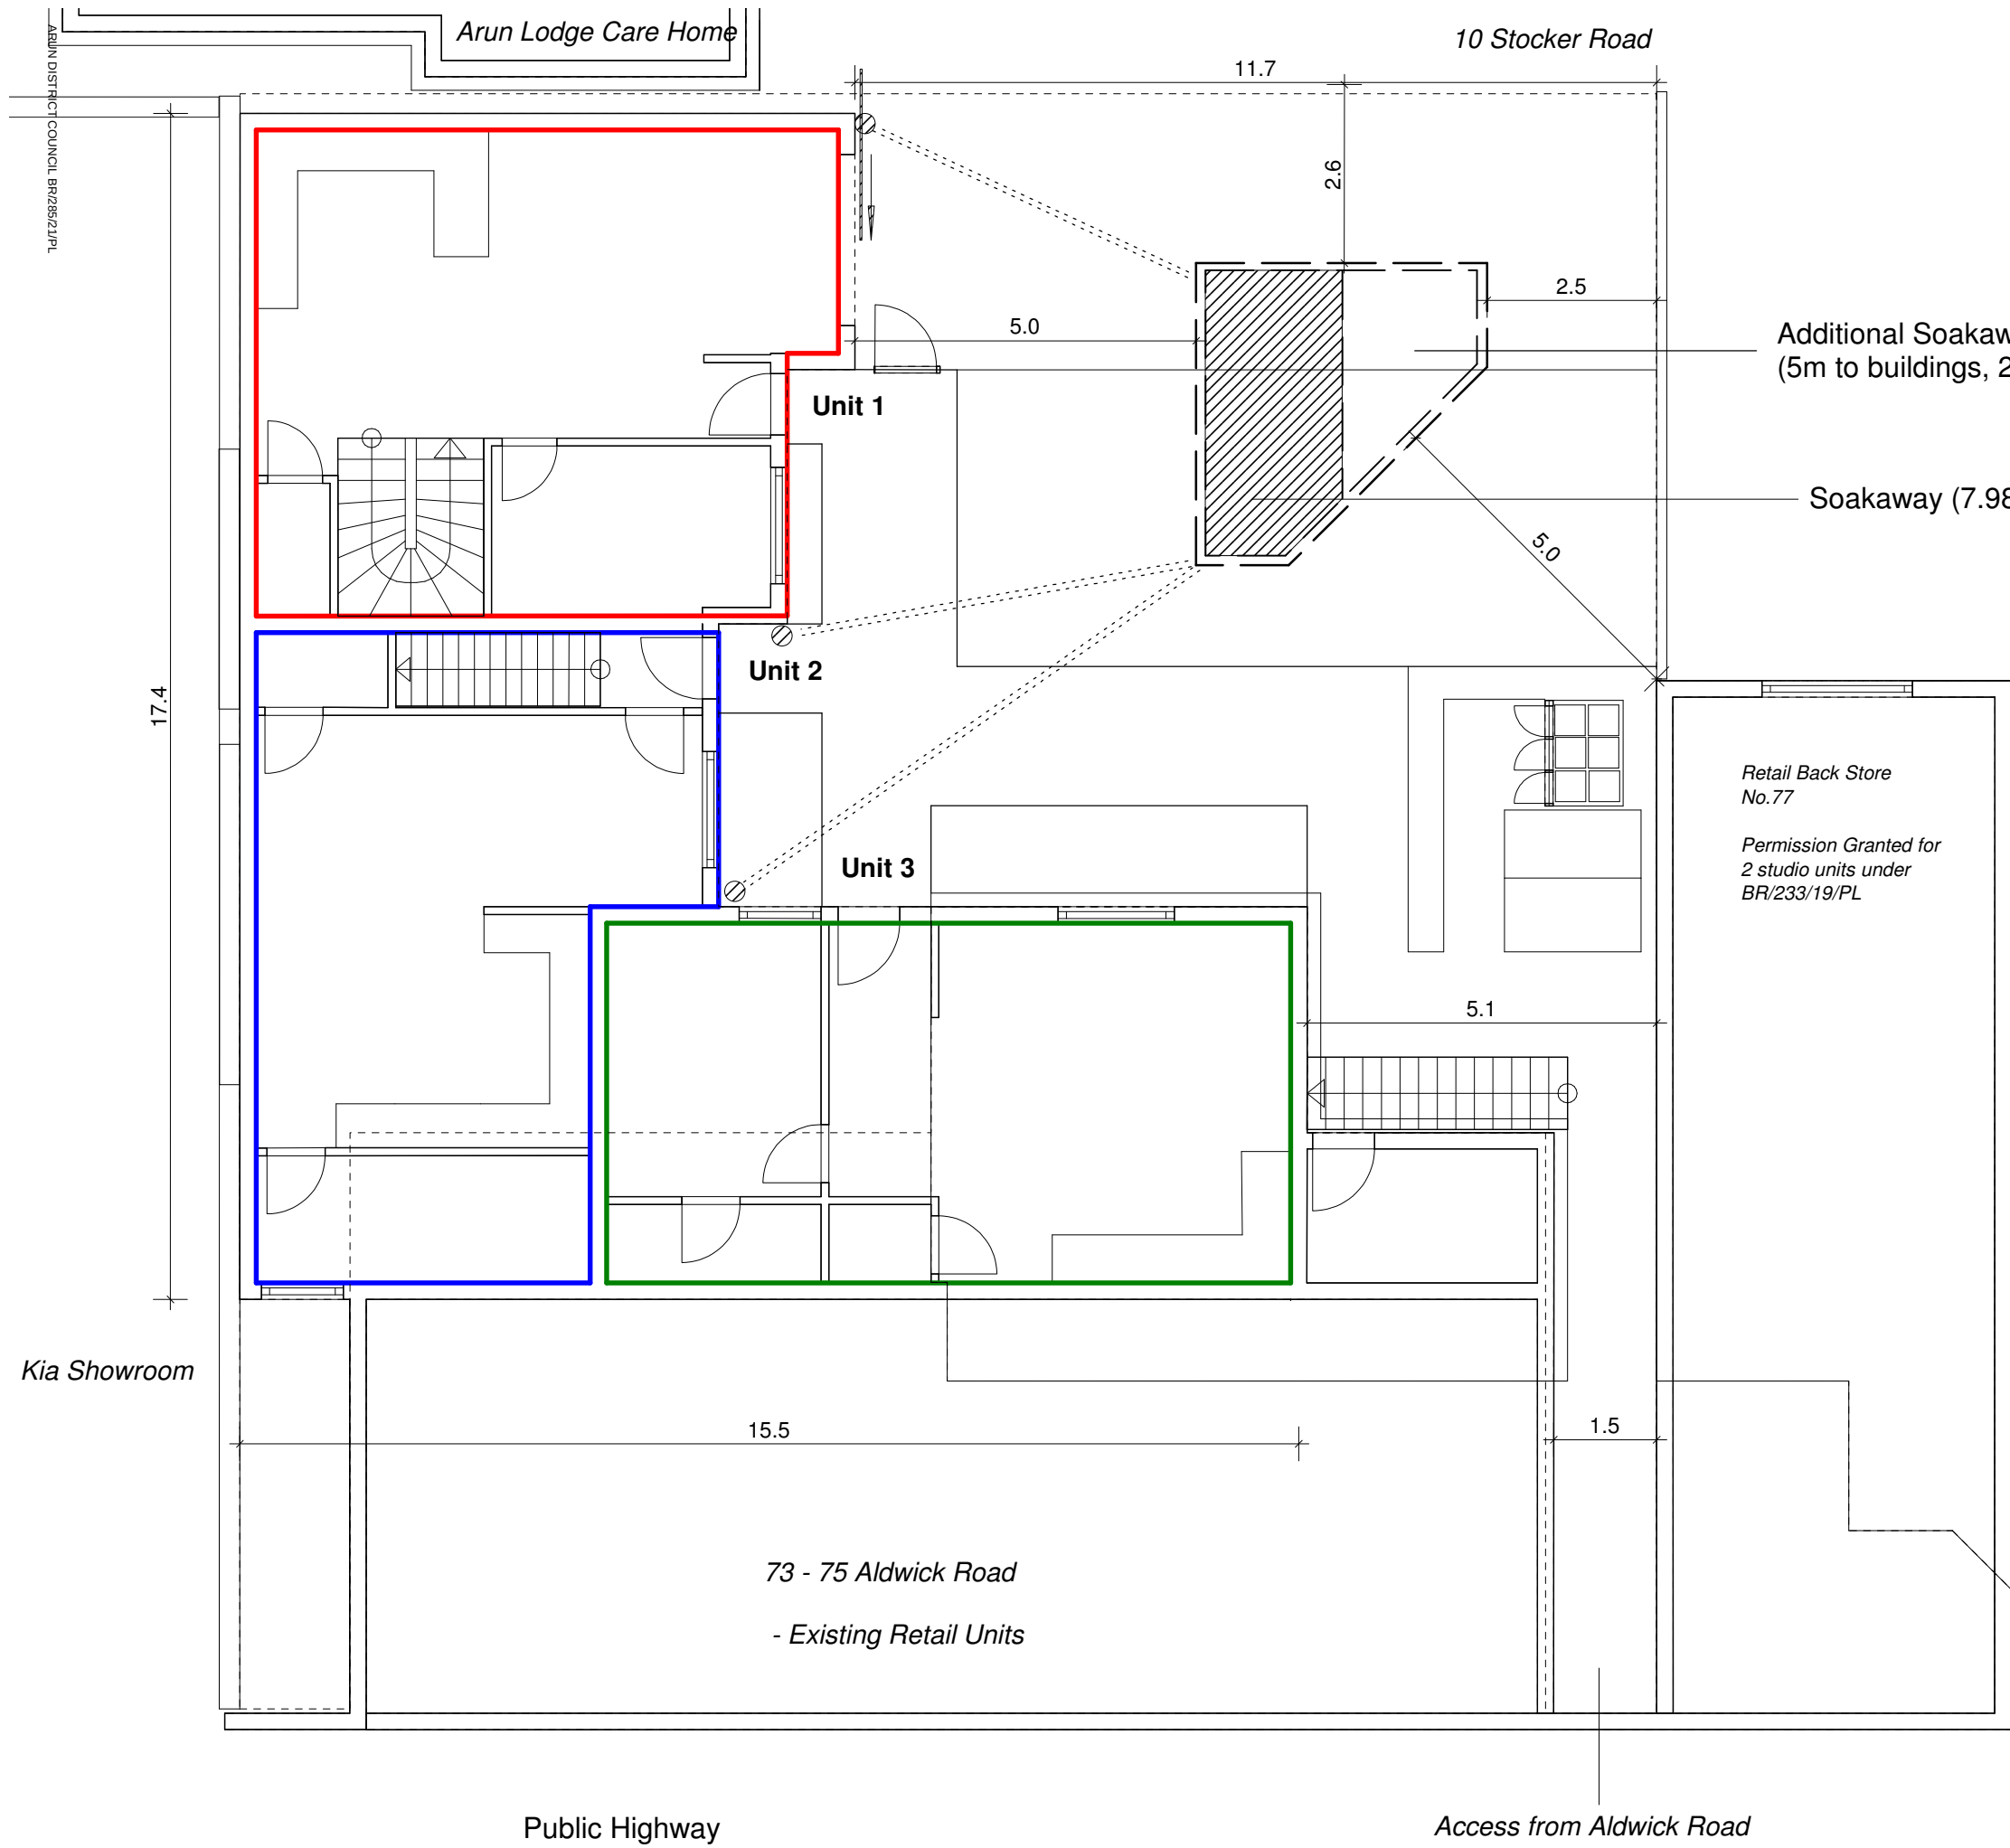


Copyright of Corbil Estates & Planning Ltd

Only to be scaled for planning purposes

All dimensions to be checked on-site

Corbil Estates & Planning Ltd
Town Planning Consultants

www.corbilplanning.co.uk

Owner: MWG Properties Limited

Project: 73-75 Aldwick Road, PO21 2NW

Component: Indicative Surface Water Plan

Note: Rev. Plan-No.: CBL-1020235-SW101

Scale: 1 : 100 Date: 01/02/2021