NOTES:
1. Do not scale this drawing except for Planning purposes. Use figured dimensions only.
2. All dimensions must be checked on site by the contractor prior to commencement of work.
3. All construction details are indicative and are to be checked and confirmed on site and any divergence's are to be agreed with the Contract Administrator.



Block Plan Scale 1 : 250

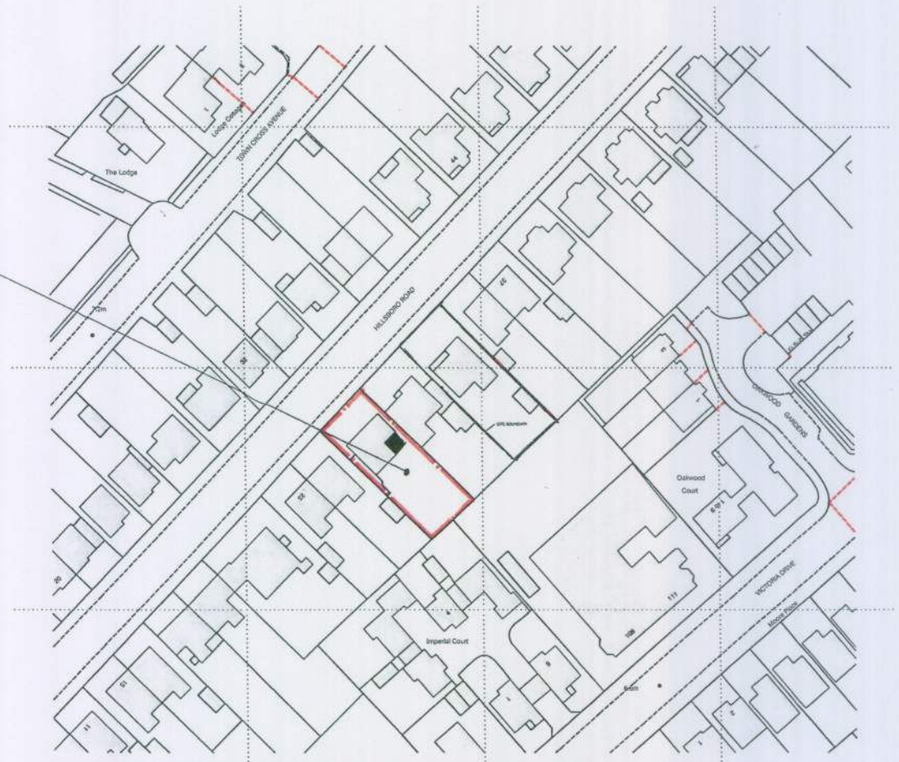

Ordnance Survey, (c) Crown Copyright 2010. All rights reserved. Licence number 100020449

Location Plan Scale 1 : 1250

Ground Floor Kitchen & Dining Extension With First Floor Bedroom Over

29 Hillsboro Road Bognor Regis PO21 2DX

K.E. HILTON C. Eng M.I Struct.E, F.F.B.
Chartered Structural Engineer

2 ALBERT CHAMBERS
SUDLEY ROAD
BOGNOR REGIS
WEST SUSSEX
PO21 1EQ

Tel: 01243 865500
Fax: 01243 860489
Mobile: 07968 333140
E-Mail: k_e_hilton@yahoo.co.uk

SITE LOCATION AND BLOCK PLANS

NORTH

Scale	1:250 - 1:1250 @ A3	Drawn By	ACB
Date	13-04-2010	Checked	KEH

Drawing Number **4266 / 01**

ARUN DISTRICT COUNCIL BR/286/10/