



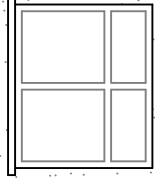

Proposed North Elevation



Proposed South Elevation

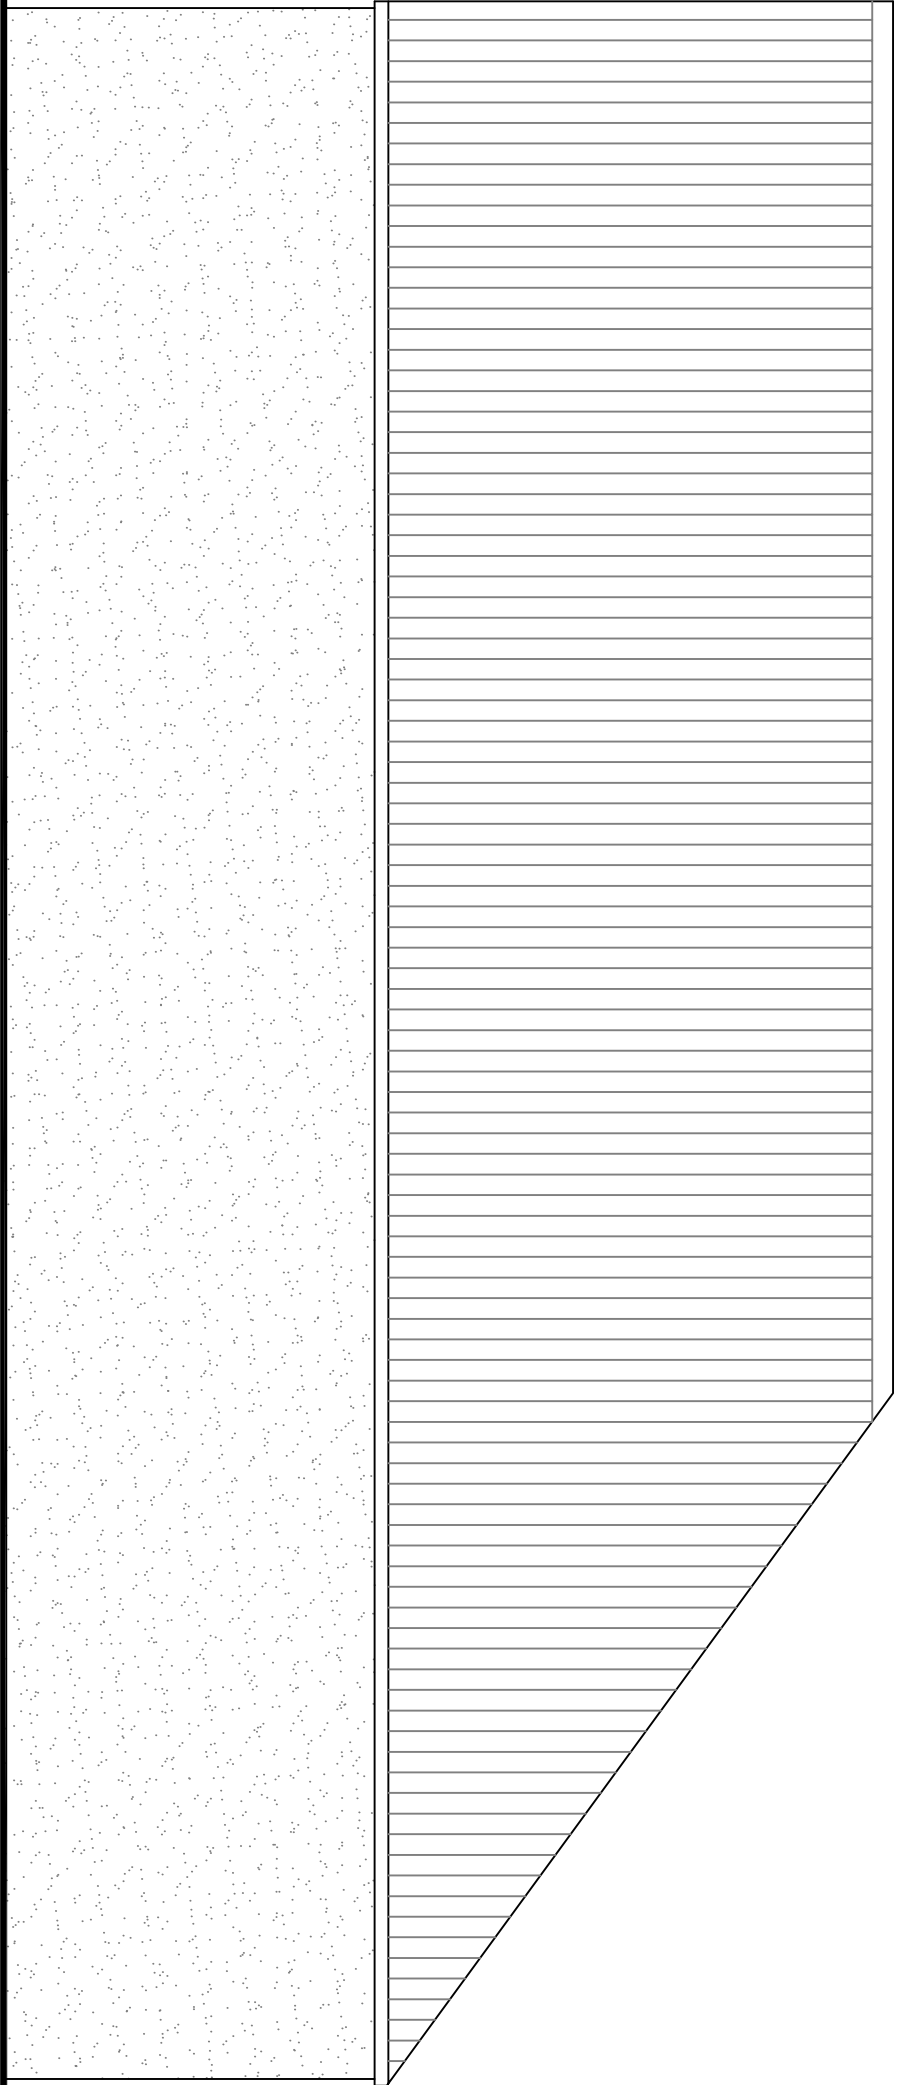

Proposed East Elevation

Proposed West Elevation