

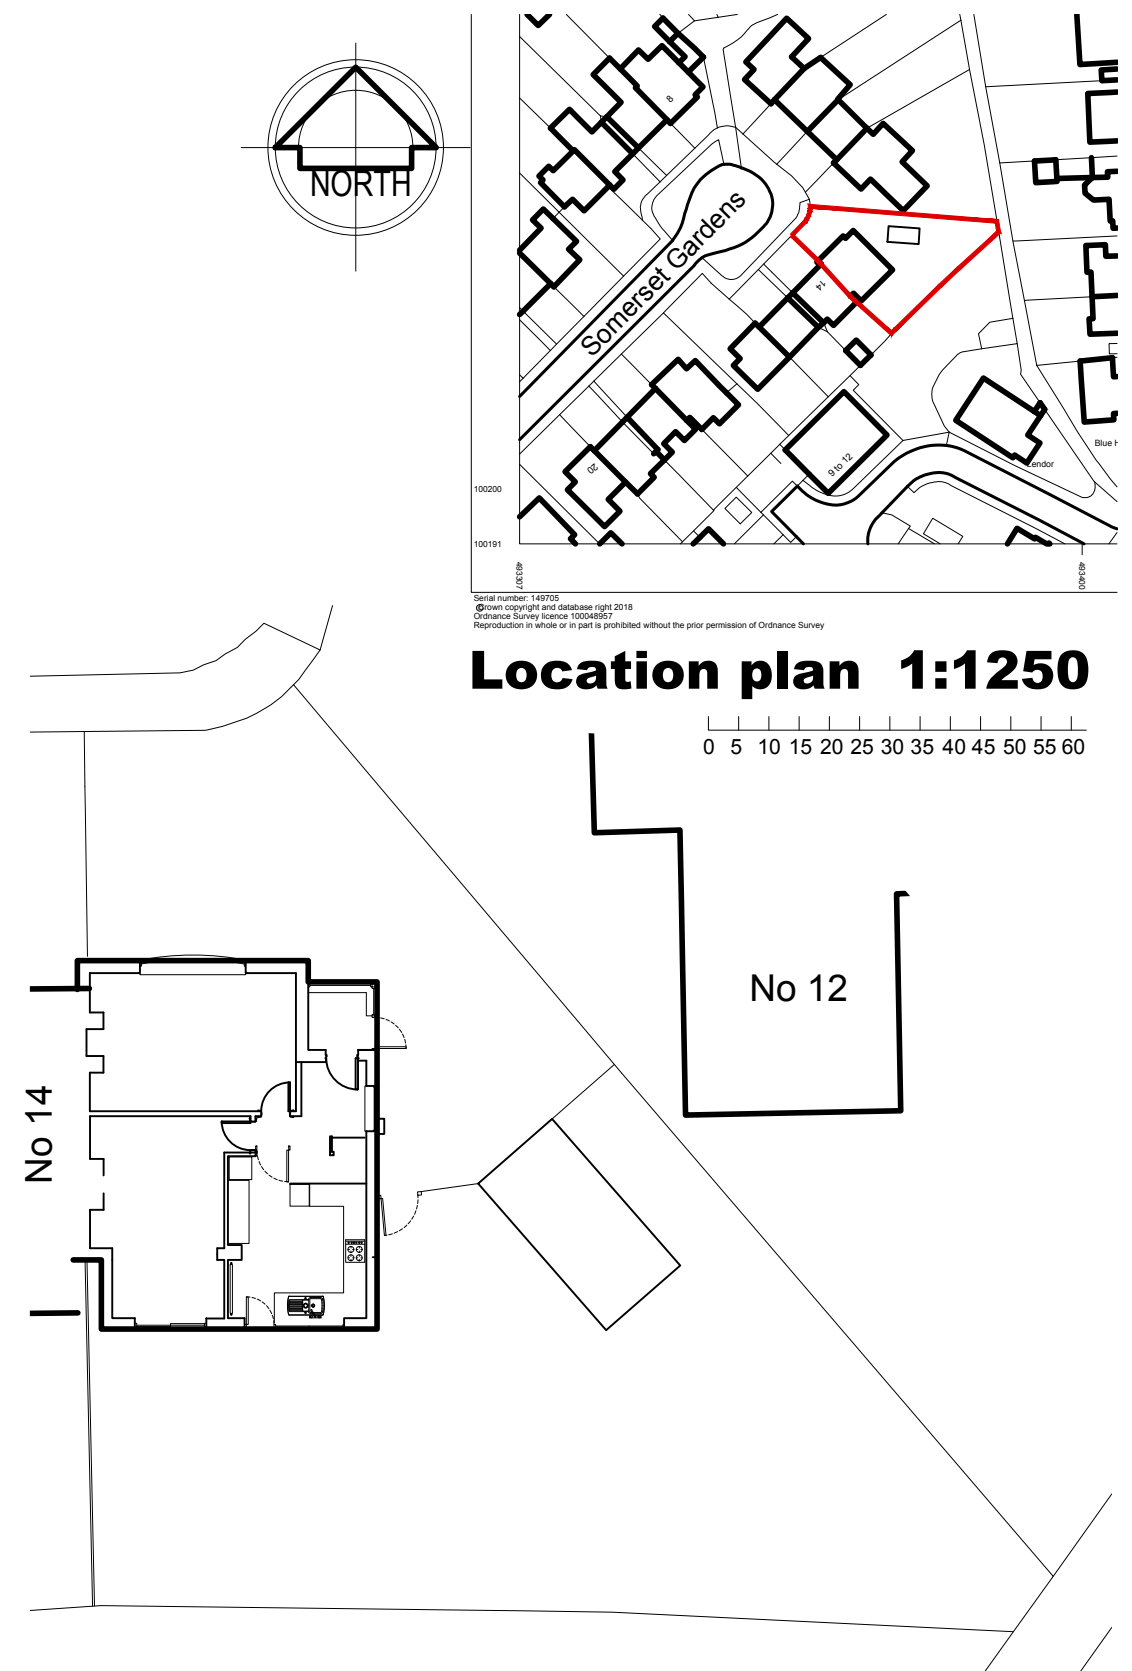


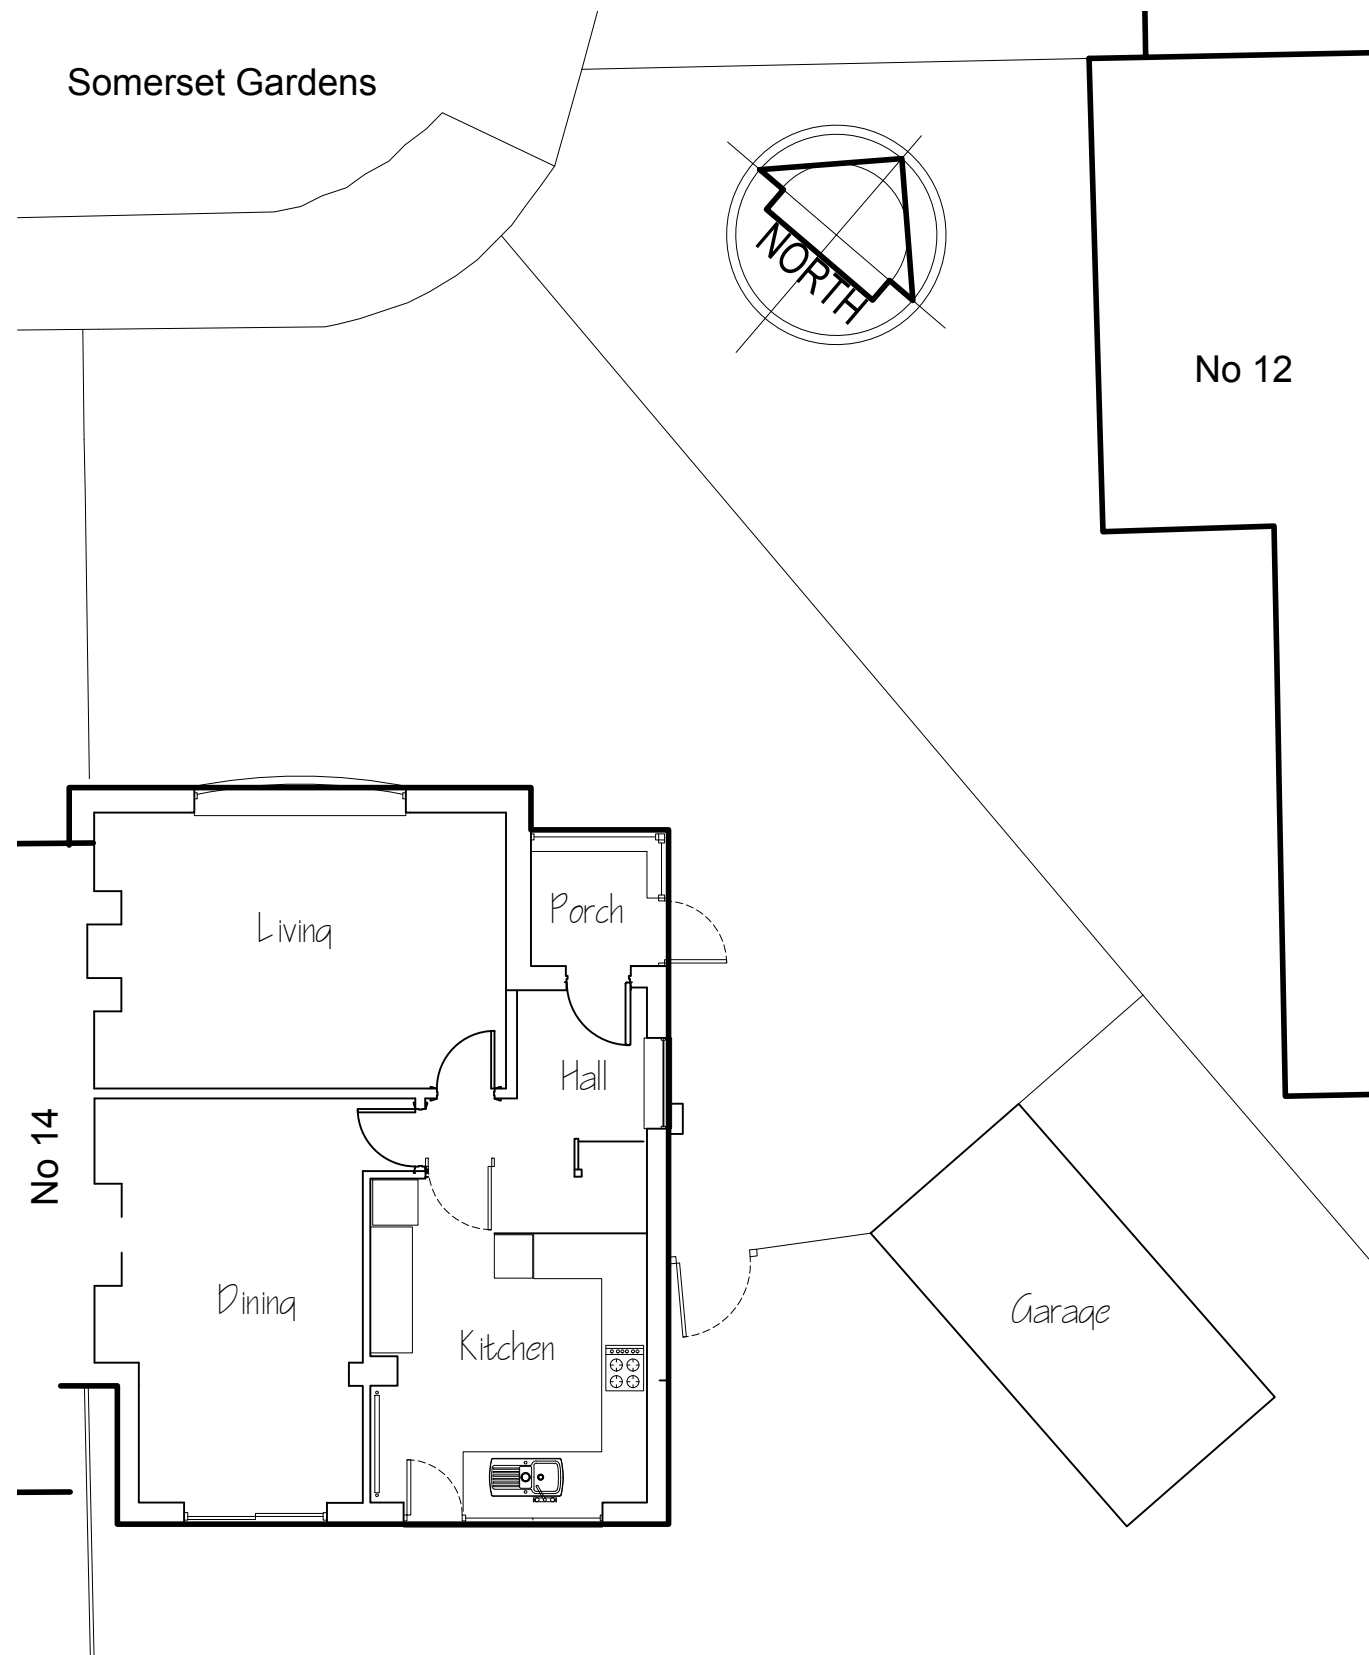

steve hunting ba(hons)arch.....dipl arch
architectural and graphic designer

8 Somerset gardens, Bognor Regis, West Sussex, PO21 2AA Tel: 01243 822796 email: steve.sharch@googlemail.com

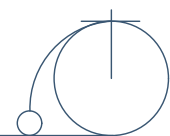

PROJECT: Proposed extension 13 Somerset Gardens, Bognor Regis. PO21 2AA
DRWG TITLE: PLANNING: As Existing: Location, Block, Site & Floor plans

CLIENT: Mr & Mrs M Stevens

SCALE
1:100 @ A3

DRAWN
SH

DATE
OCT 18

PROJECT No
P19-002 **10.**

REVISIONS
-