
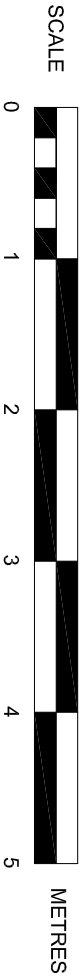


- Manual call point.
- Smoke detector head.
- Heat detector head.
- Emergency lighting.

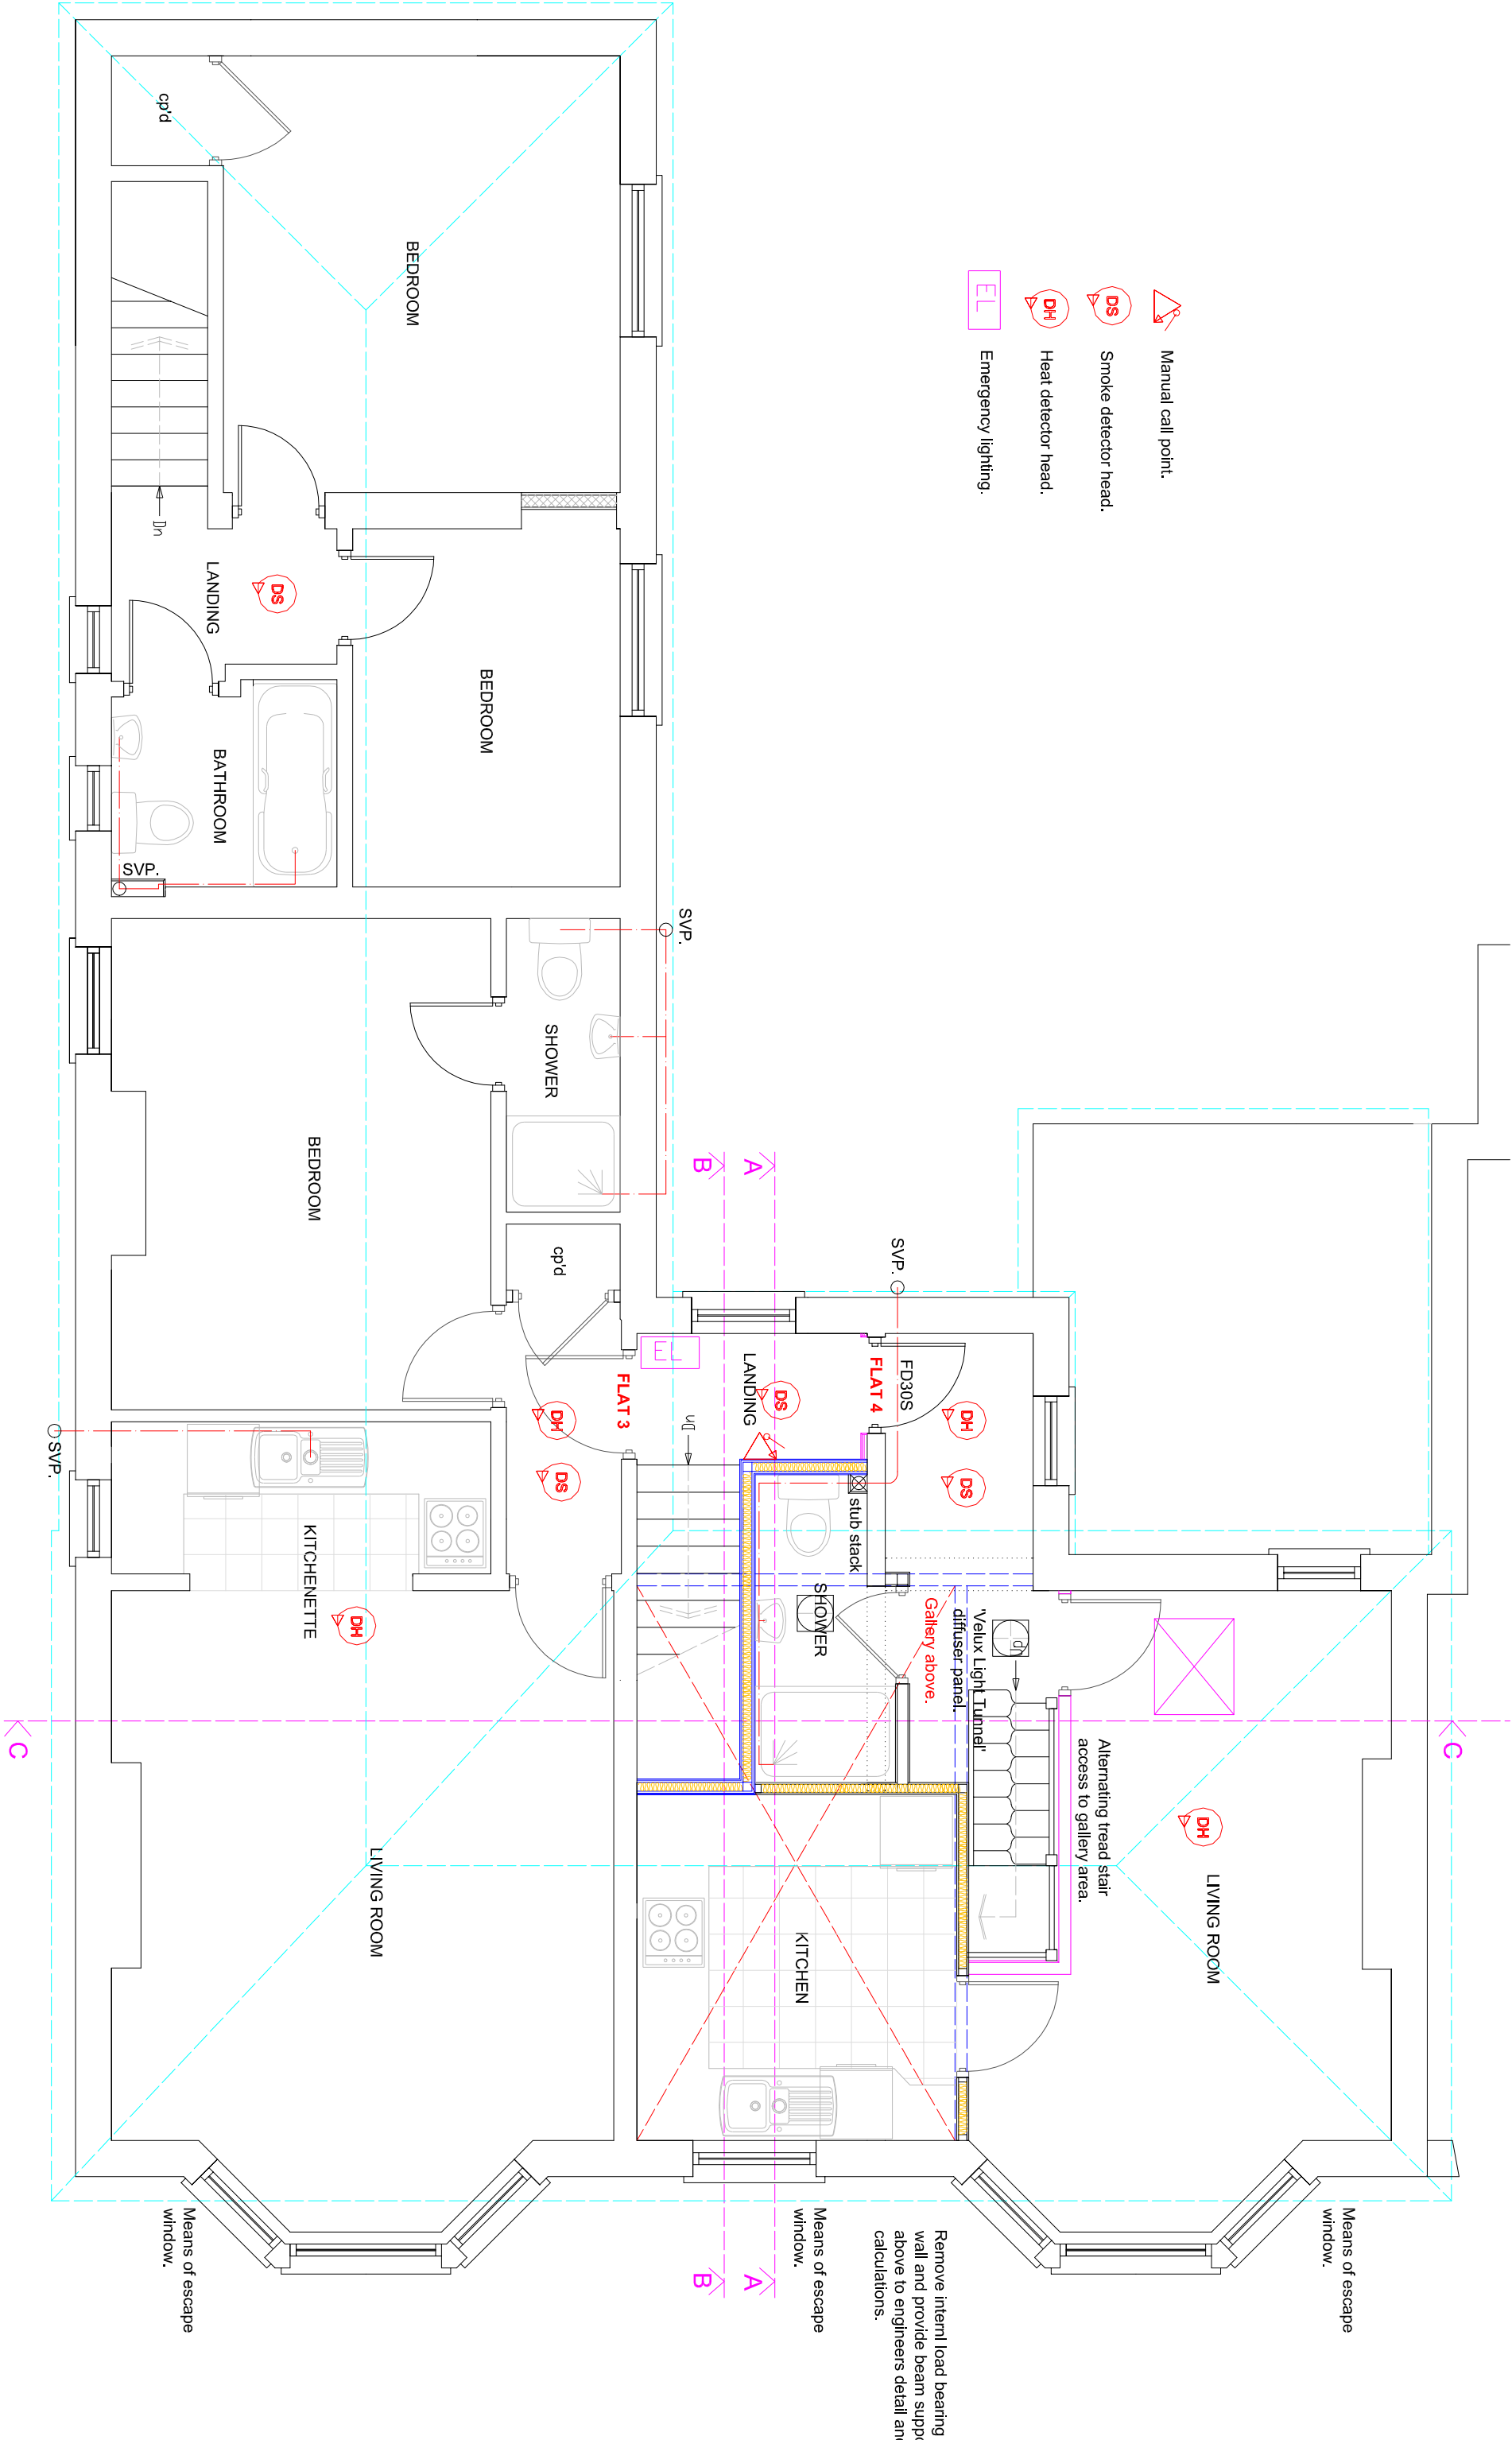

EXISTING FIRST FLOOR PLAN

SUSSEX BUILDING CONSULTANCY LIMITED

42 SUDLEY ROAD,
BOGNOR REGIS, WEST SUSSEX.

SCALE - 1/50 REV - DATE - 23/11/2020



partner
LABC
3 NORTHCOTE ROAD
BOGNOR REGIS
PO21 5LZ
TEL/FAX - (01243) 861379