



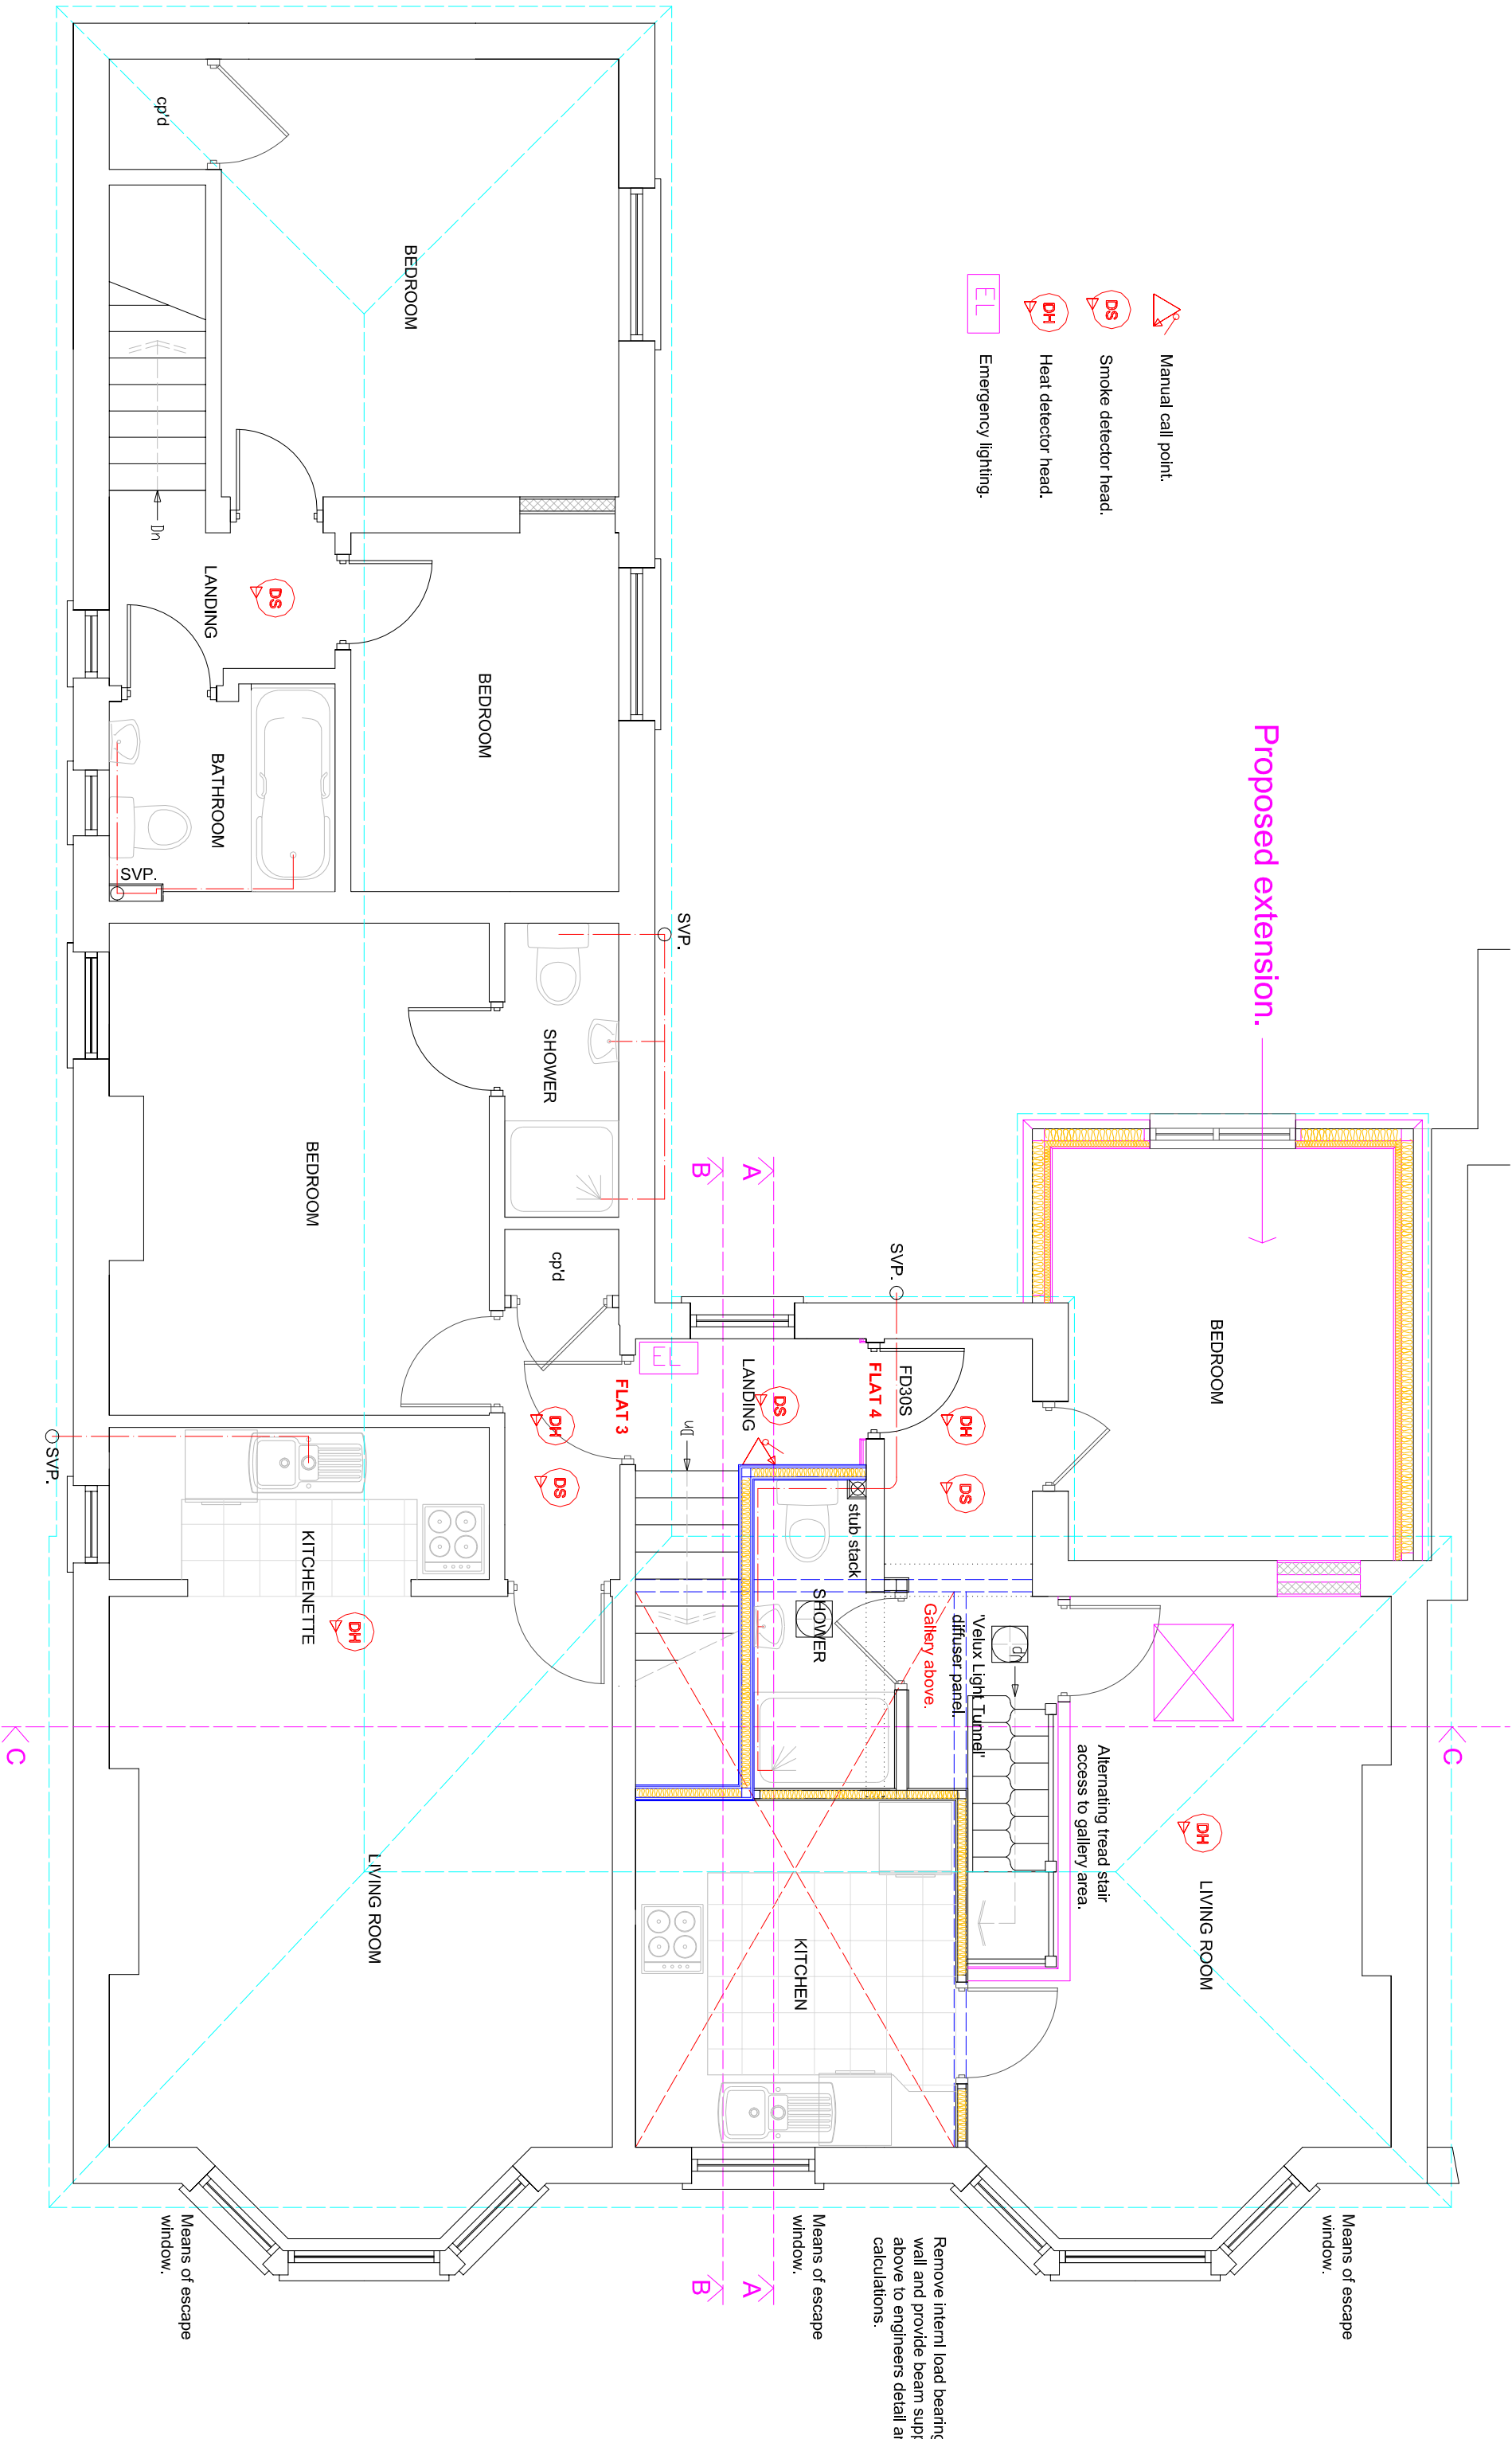

- Manual call point.
- Smoke detector head.
- Heat detector head.
- Emergency lighting.

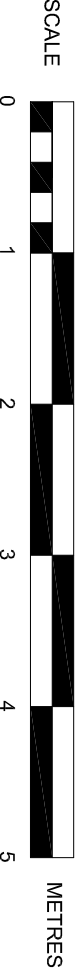

PROPOSED FIRST FLOOR PLAN

SUSSEX BUILDING CONSULTANCY LIMITED

42 SUDLEY ROAD,
BOGNOR REGIS, WEST SUSSEX.

SCALE - 1/50 REV - E DATE - 23/11/2020

partner
LABC

3 NORTHCOTE ROAD
BOGNOR REGIS
PO21 5LZ

TEL/FAX - (01243) 5861379