


NOTES


ROOF - Natural slates to pitched roof, felt covering to flat roof sections.

WALLS - Mixture of shades of face brickwork to external walls.

WINDOWS/DOORS - Mixture of white framed PVC double glazed units and some wooden framed casement and sash windows.

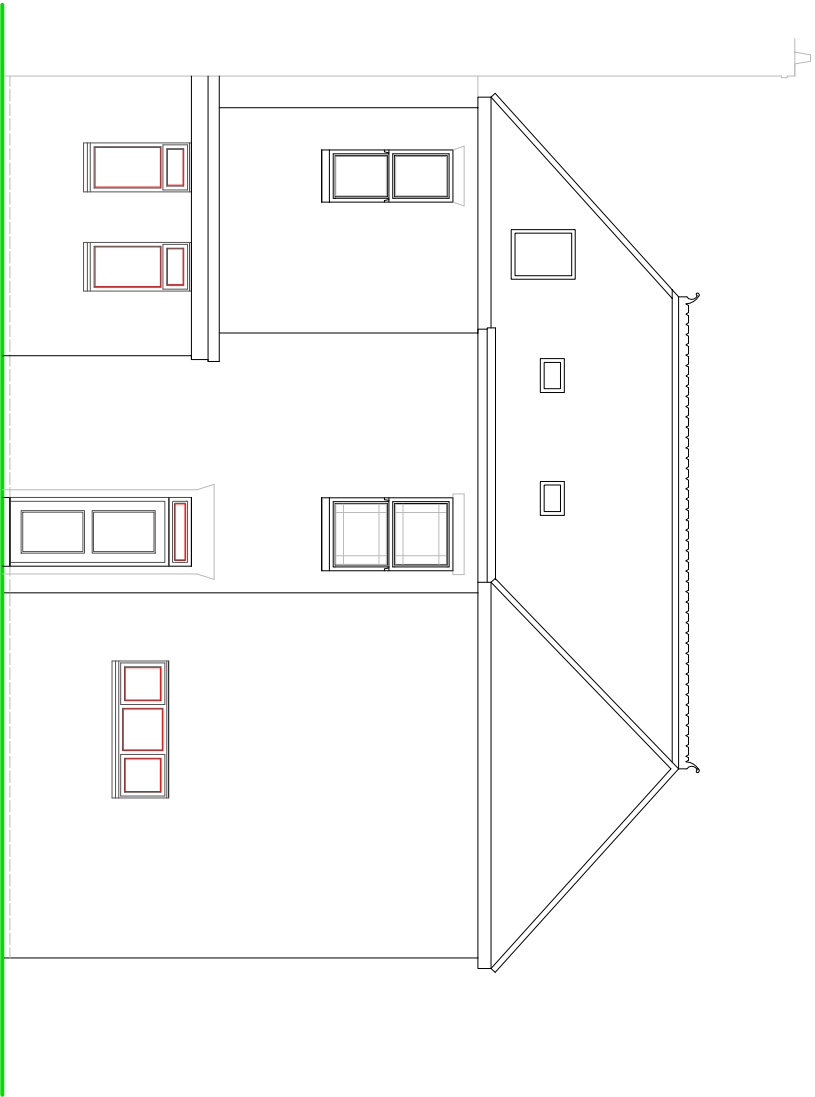

REAR ELEVATION

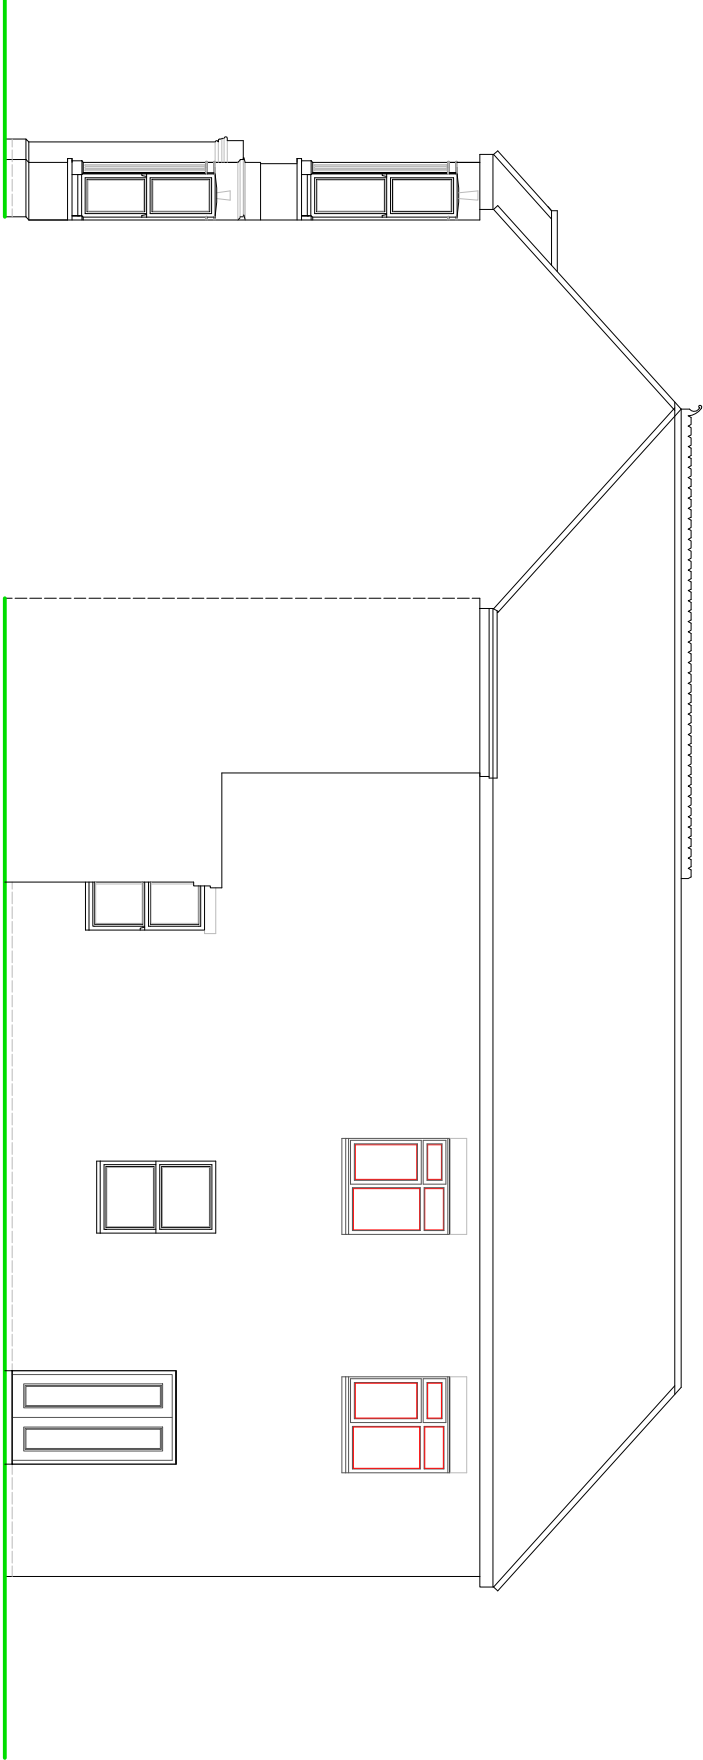

SIDE ELEVATION



EXISTING ELEVATIONS

SUSSEX BUILDING CONSULTANCY LIMITED

42 SUDLEY ROAD,
BOGNOR REGIS, WEST SUSSEX.

SCALE - 1/100 REV - DATE - 23/11/2020



LABC
Partner
3 NORTHCOTE ROAD
PO21 9JZ
TEL - (01243) 861379