


NOTES


ROOF - Natural slates to pitched roof, felt covering to flat roof sections.

WALLS - Cement based New England style cladding to new external walls.


WINDOWS/DOORS - White framed PVC double glazed units.

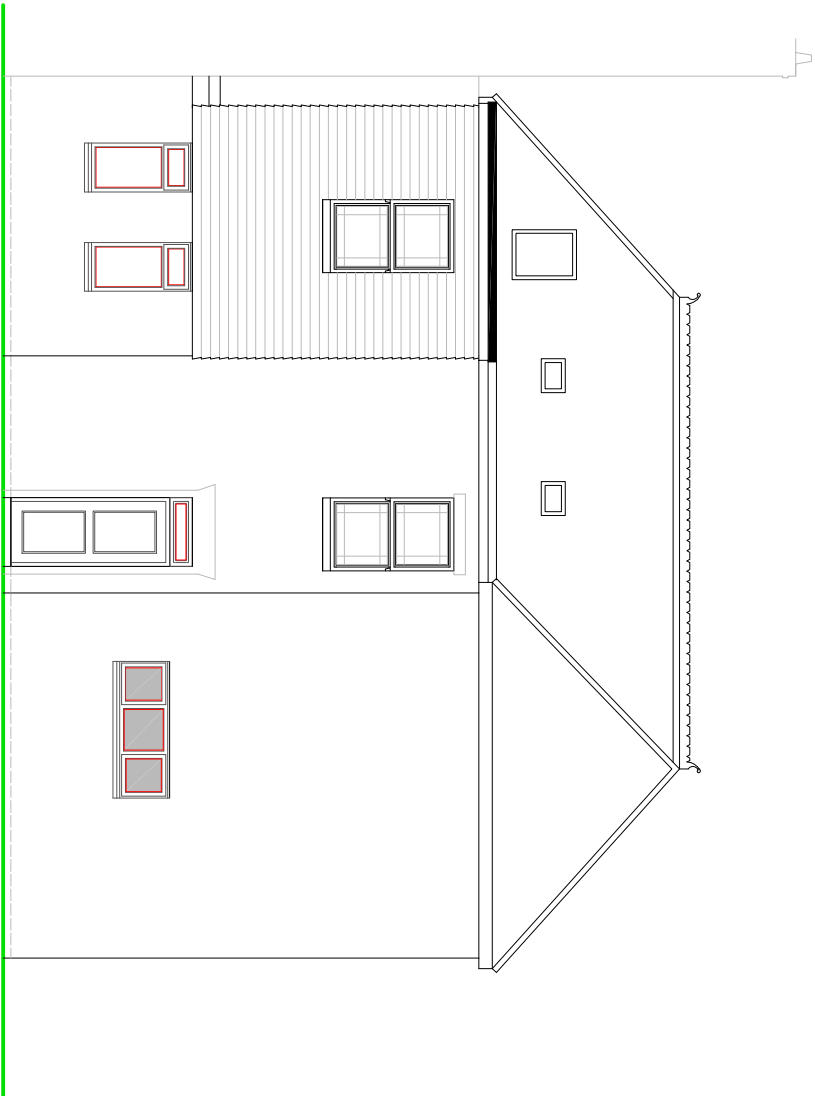

REAR ELEVATION

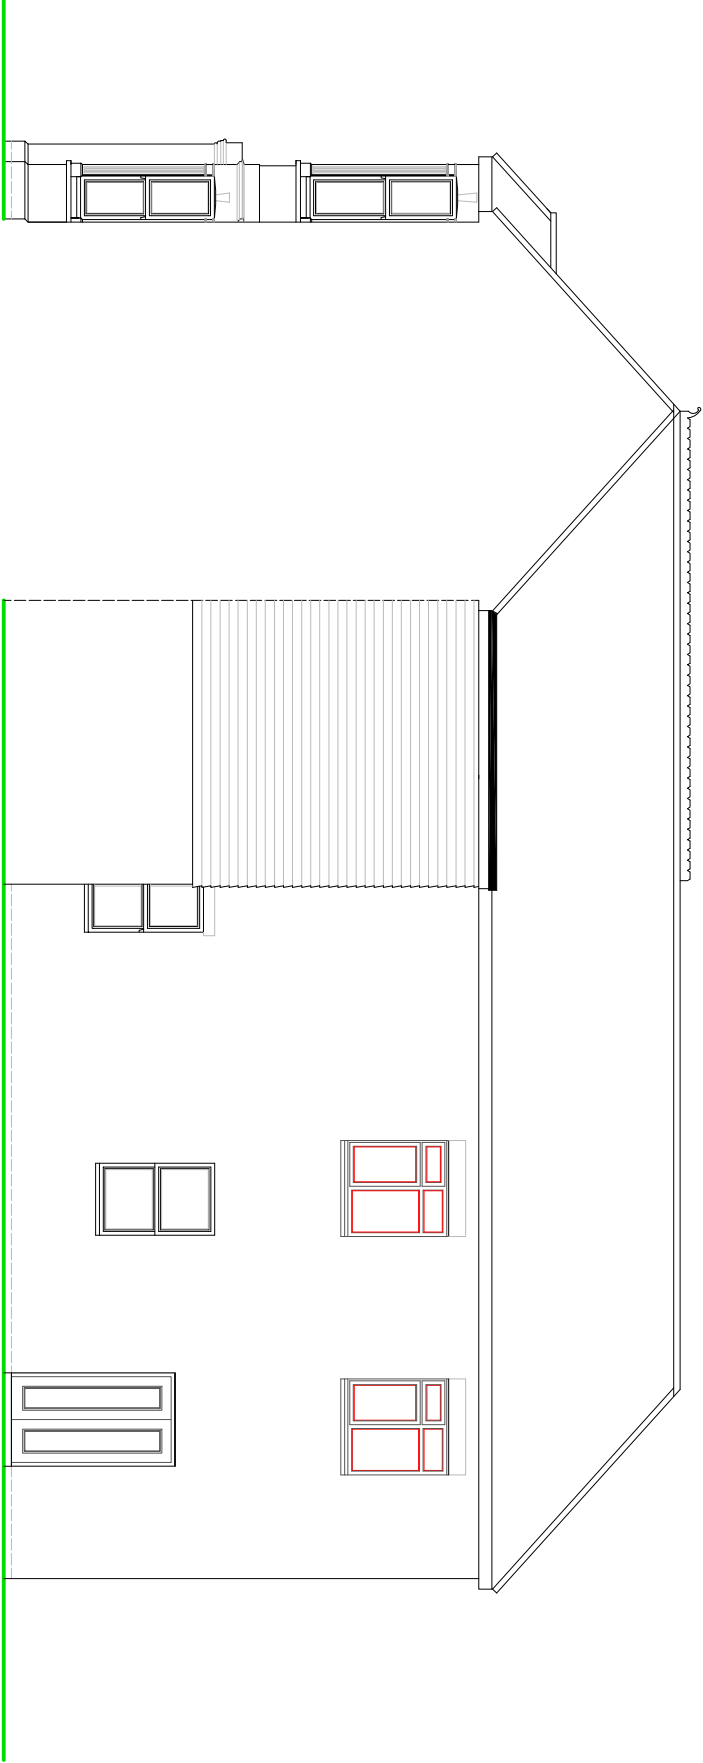

SIDE ELEVATION

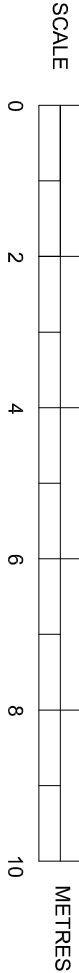

PROPOSED ELEVATIONS

SUSSEX BUILDING CONSULTANCY LIMITED

42 SUDLEY ROAD,
BOGNOR REGIS, WEST SUSSEX.

SCALE - 1/100 REV - B DATE - 23/11/2020



partner
LABC
3 NORTHGATE ROAD
BOGNOR REGIS
PO21 5LZ
TEL - (01243) 861379