



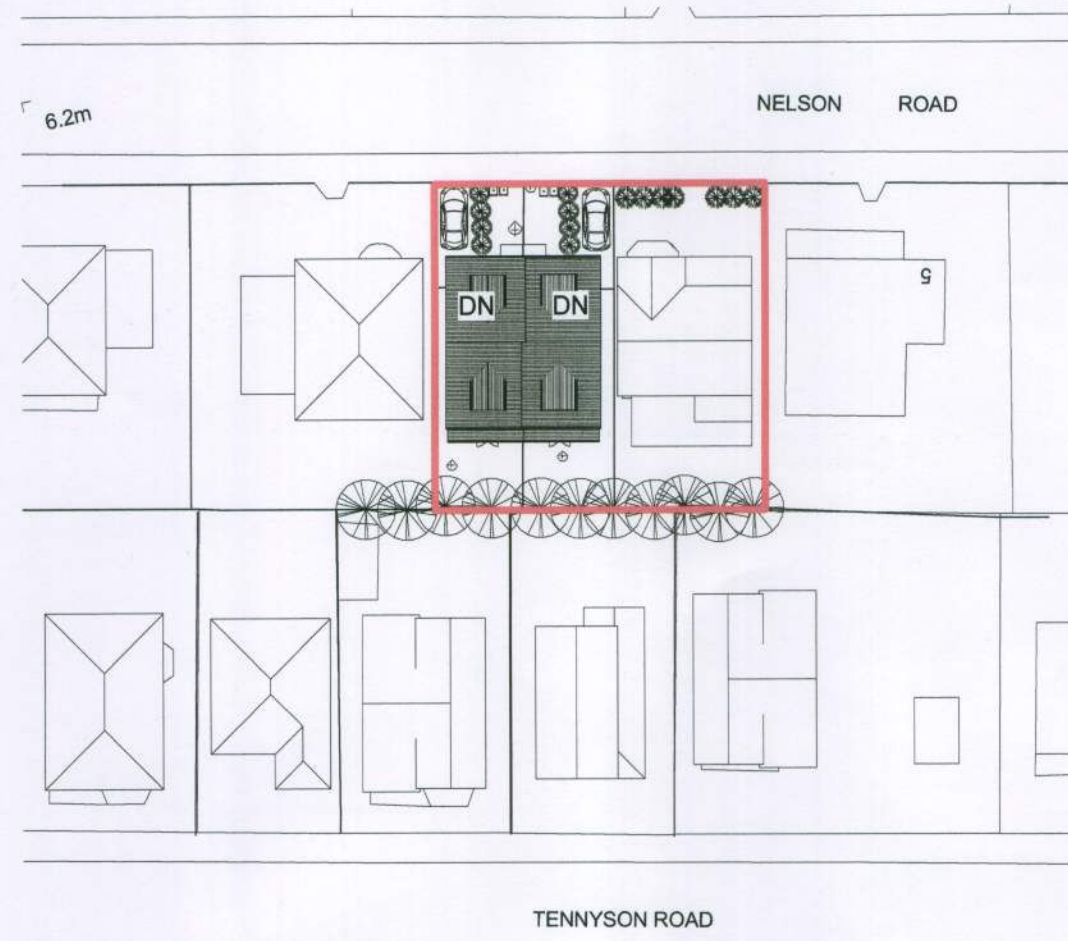

Site Block Plan

1 : 500

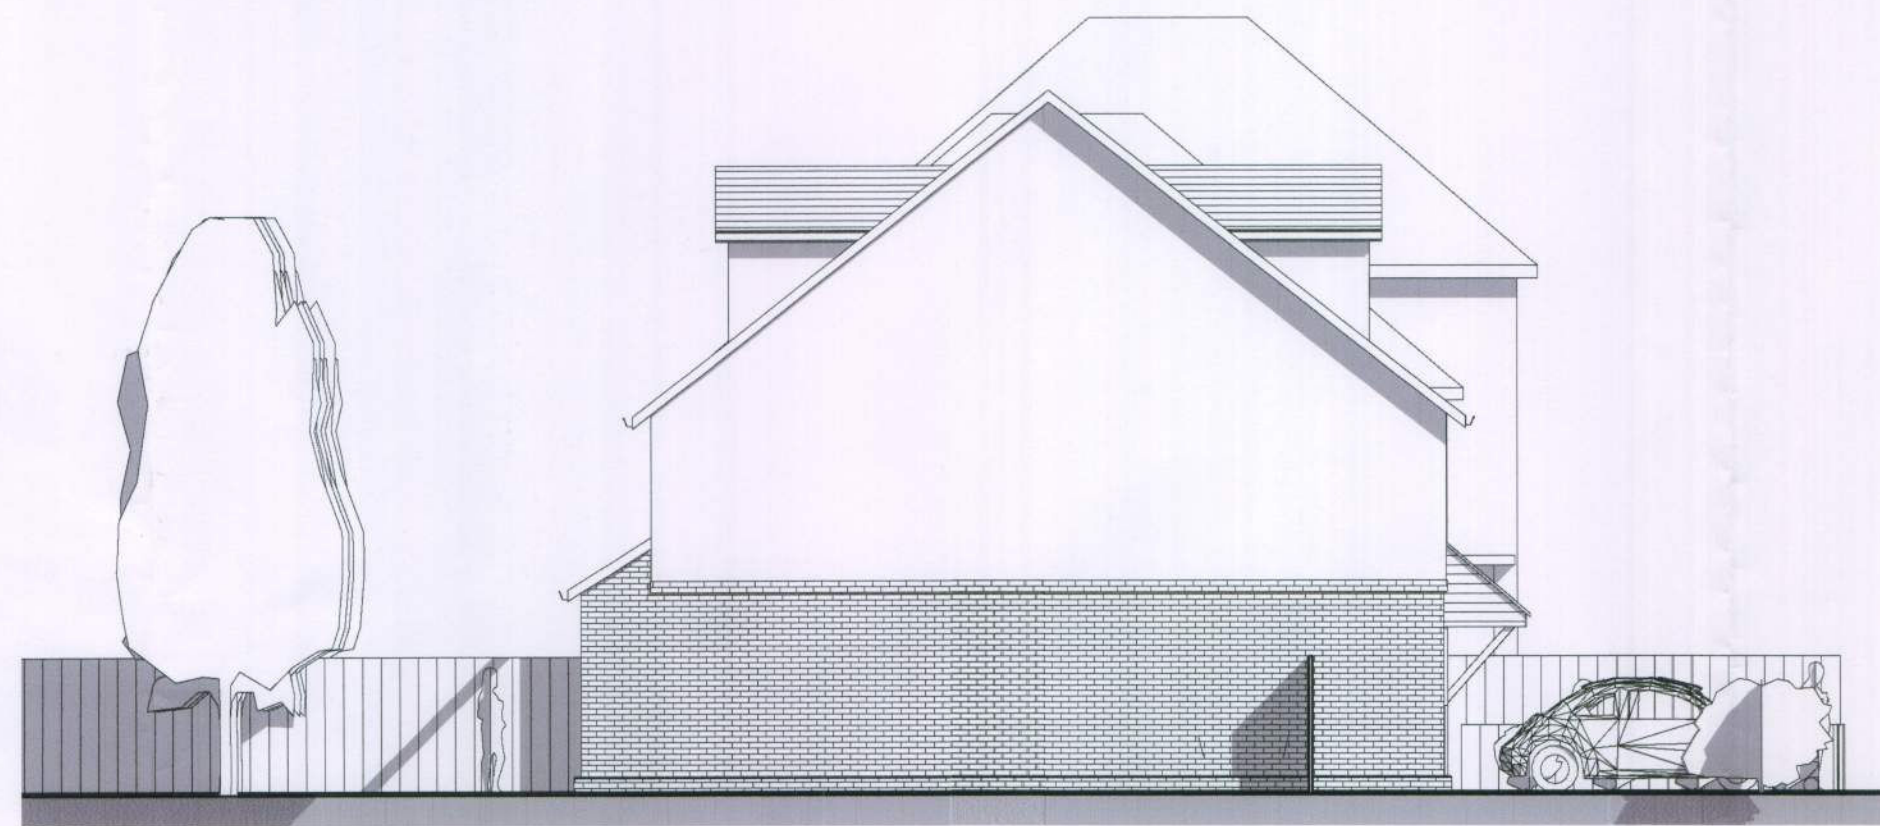


4 East

1 : 100




North

1 : 100

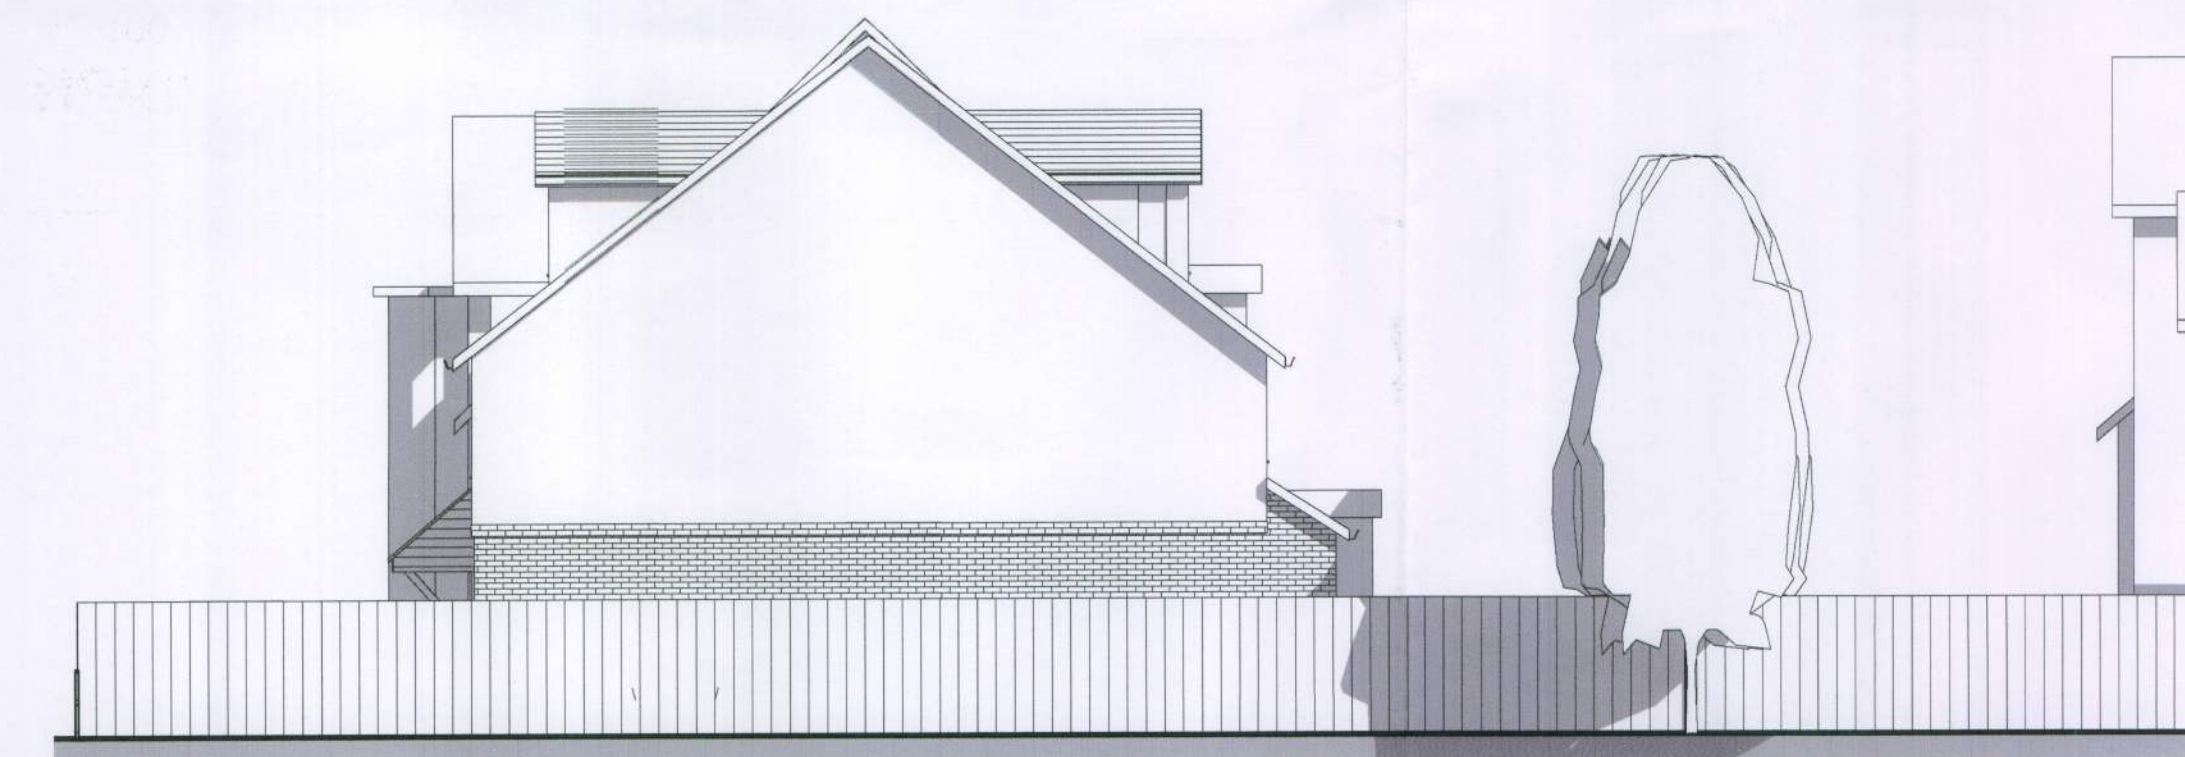


West

1 : 100

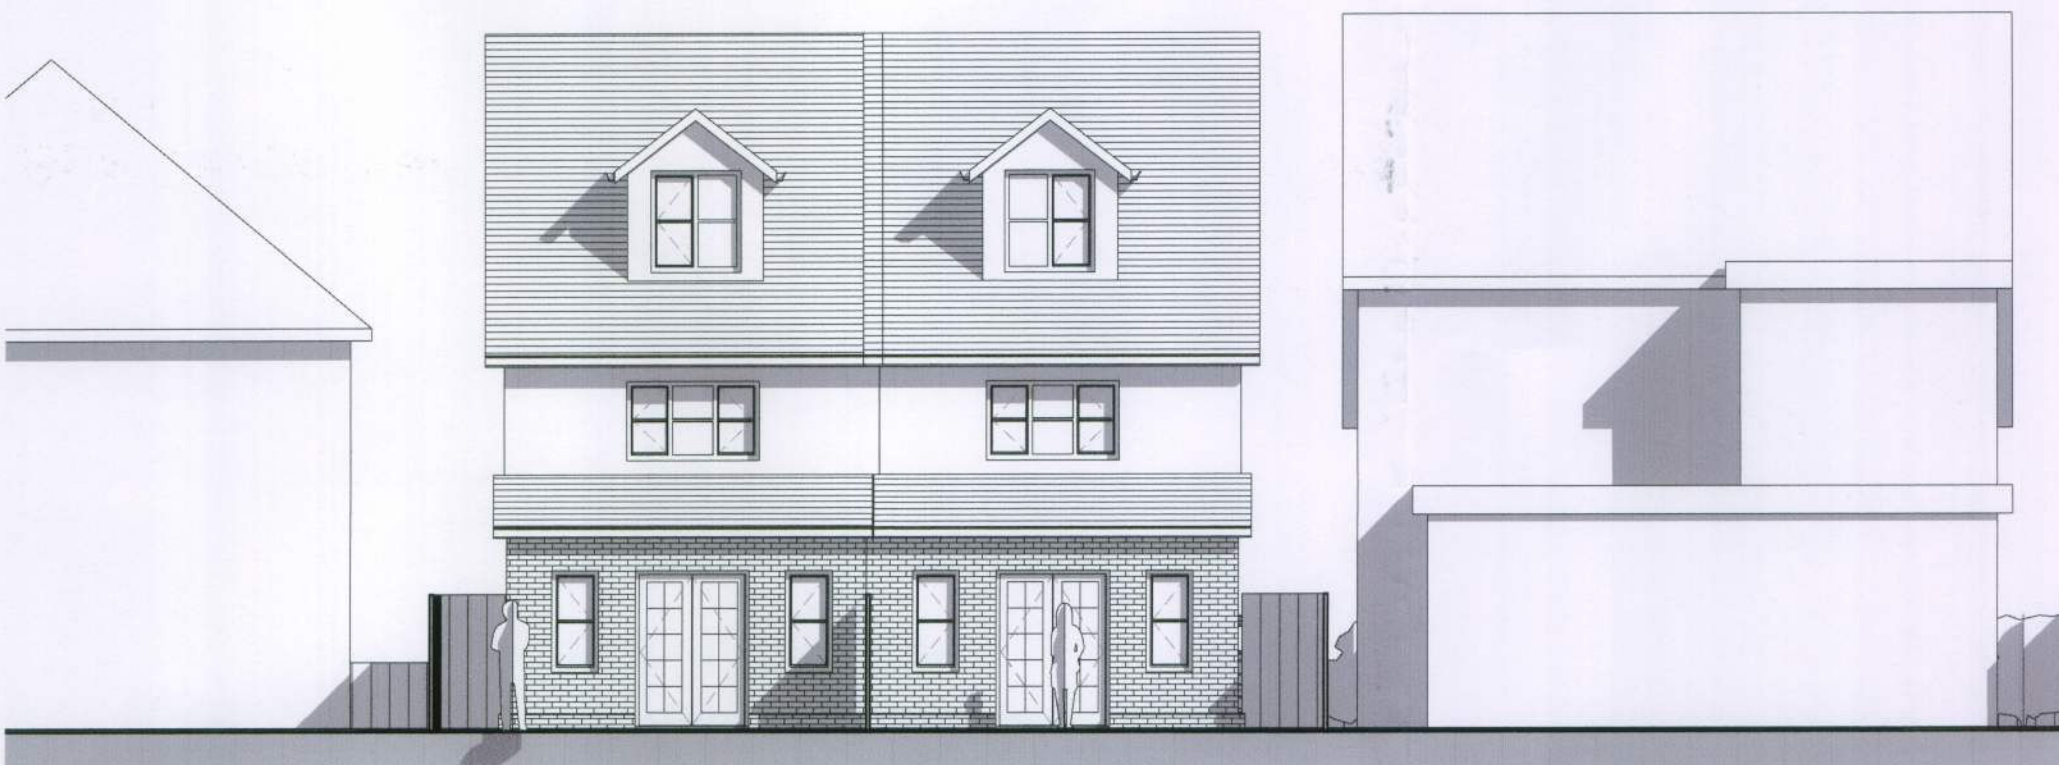


South

1 : 100

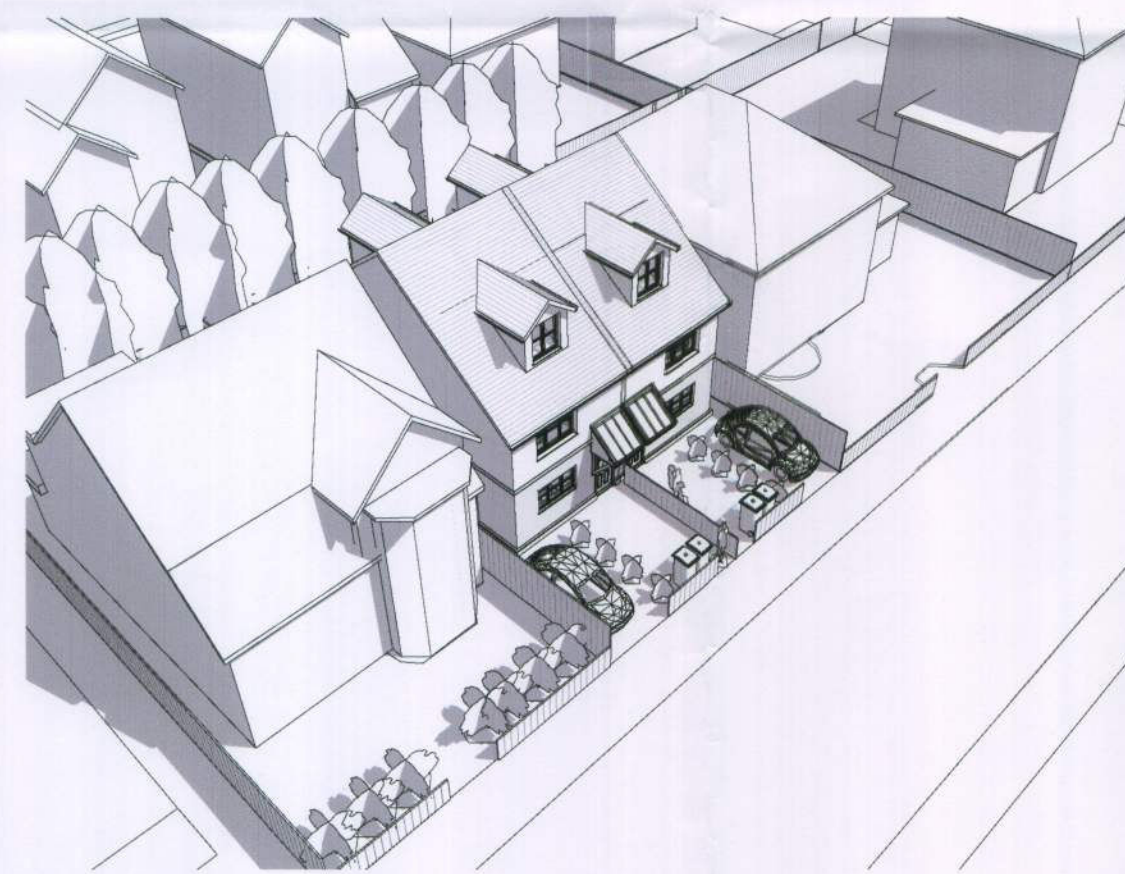

11 Birdseye View

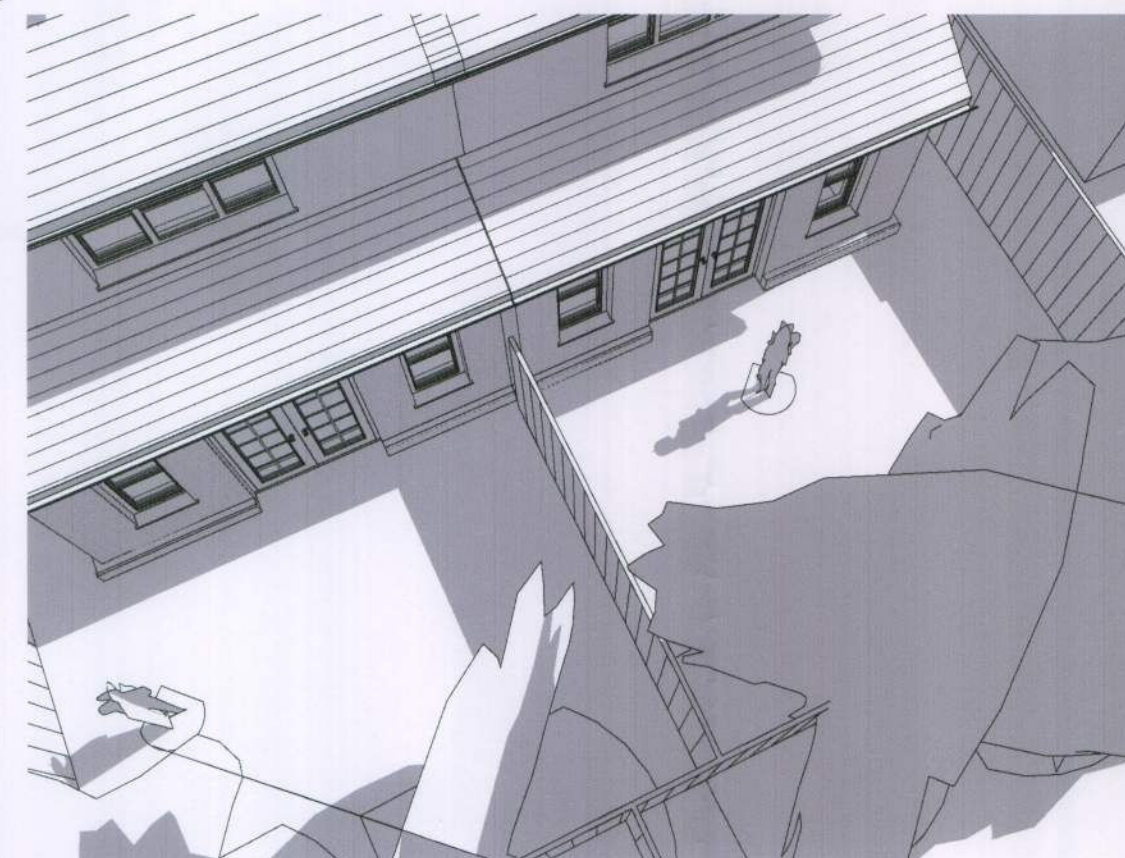


12 3D View 1




7 Nelson Road 1



8 Nelson Road 2

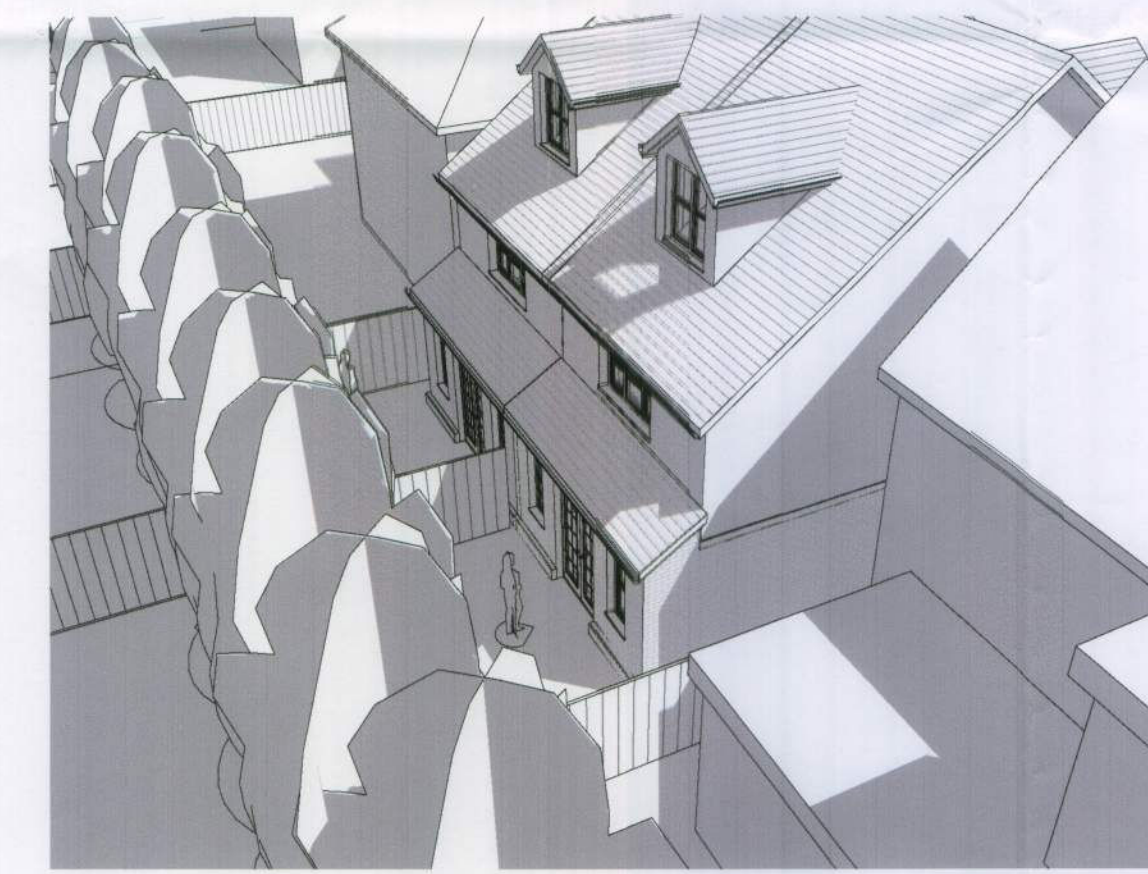


9 Rear 1

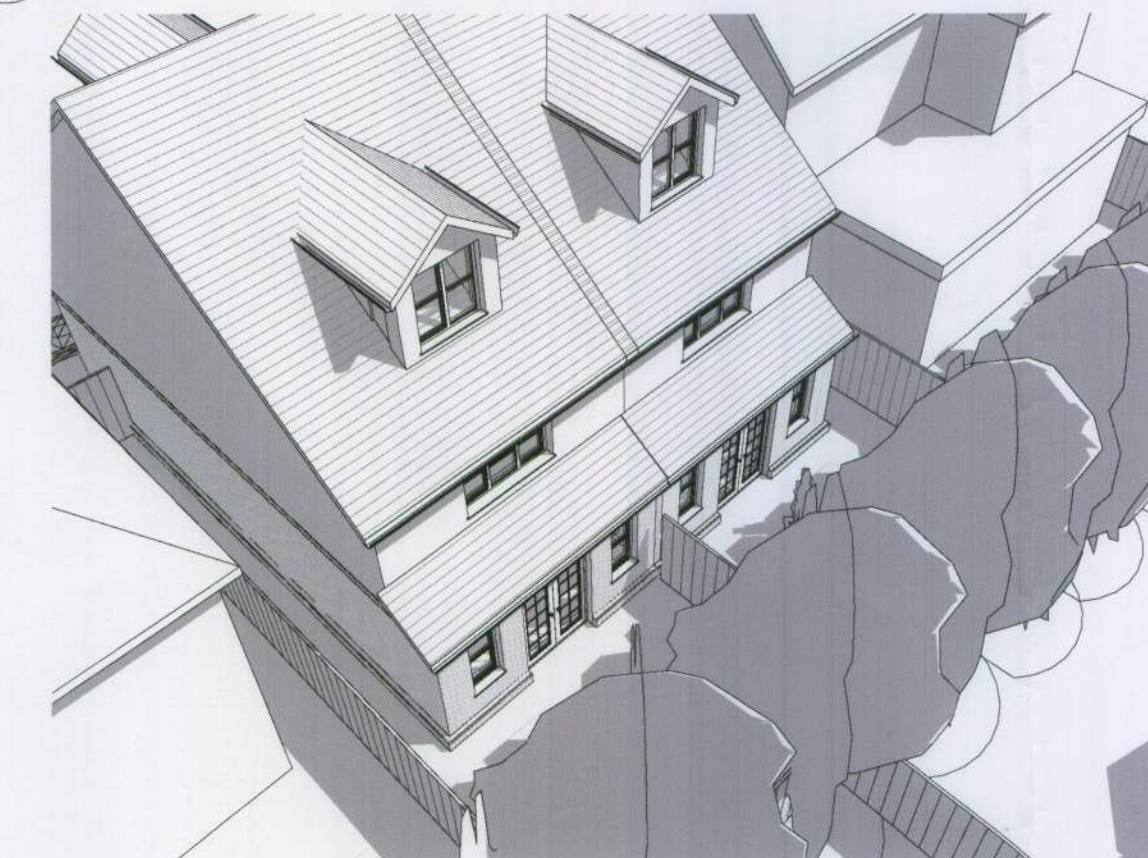

10 Rear 2



Dimensions to be checked on site before commencing work. Any discrepancies shall be reported to the architect immediately. Do not scale from these drawings except for planning purposes. Use figured dimensions only. Where applicable this drawing is to be read in conjunction with other consultants' drawings. All drawings to be read in conjunction with specification and all other drawings including structural engineer and mechanical and electrical drawings / specification

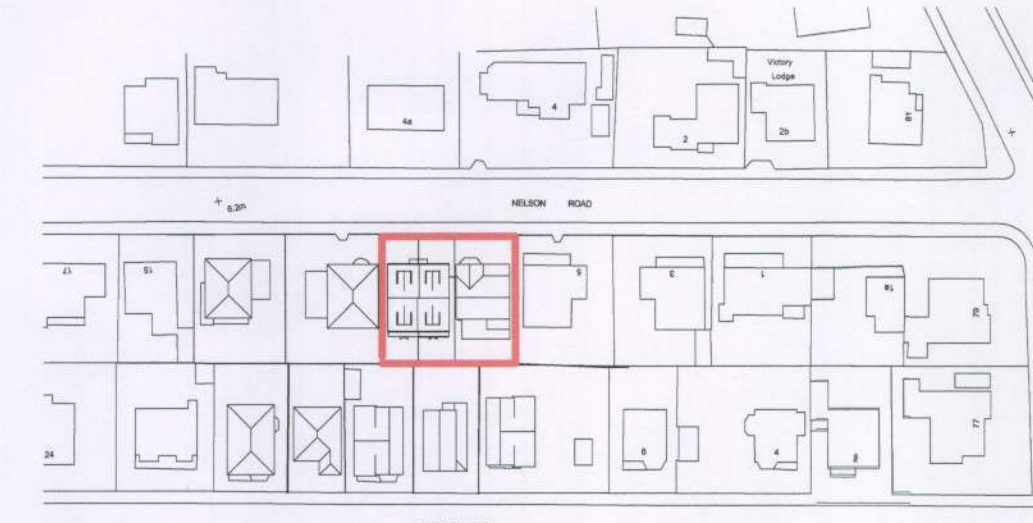

1 Site Location

1 : 1250

Crown Copyright 2009.
All rights reserved. Licence number 100020449

No.	Description	Date

helyerdesign
sustainability through design
mail@helyerdesign.co.uk
www.helyerdesign.co.uk
1 The Old Flour Mill, Emsworth, PO10 7BT
01243 370 715

Mr Freeman
Nelson Road

Site Information

Project number	09087
Date	November 2009
Drawn by	MH
Checked by	TD

002

ARUN DISTRICT COUNCIL

No. B2 289 09

Received

Scale As indicated