



SIDE ELEVATION

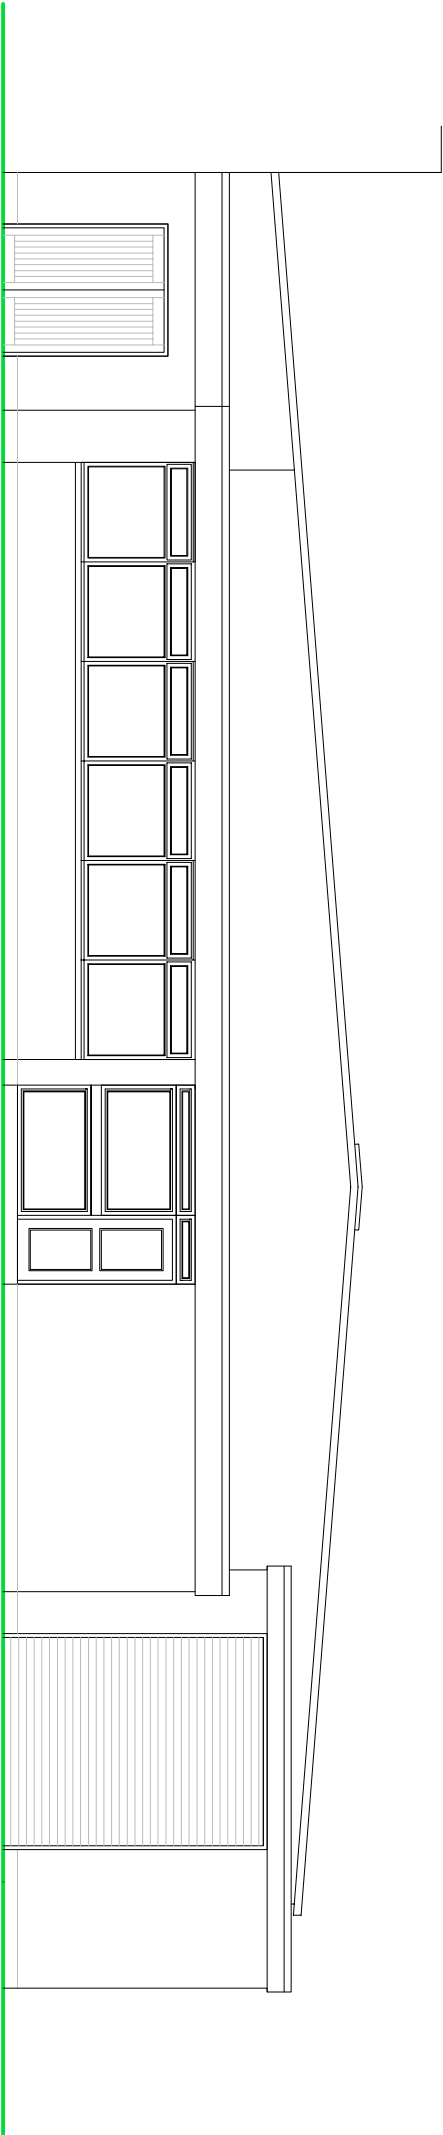

FRONT ELEVATION

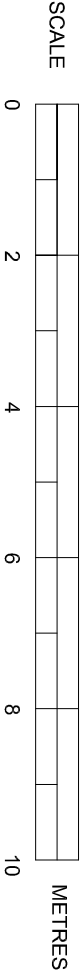

EXISTING ELEVATIONS

SUSSEX BUILDING CONSULTANCY LIMITED	
UNIT 4, DICKINSON PLACE, BOGNOR REGIS, WEST SUSSEX.	
SCALE - 1/100 REV - DATE - 03/11/2011	
 LABC partner 3 NORTHGATE ROAD BOGNOR REGIS PO21 1LZ TEL - (01243) 861379	