



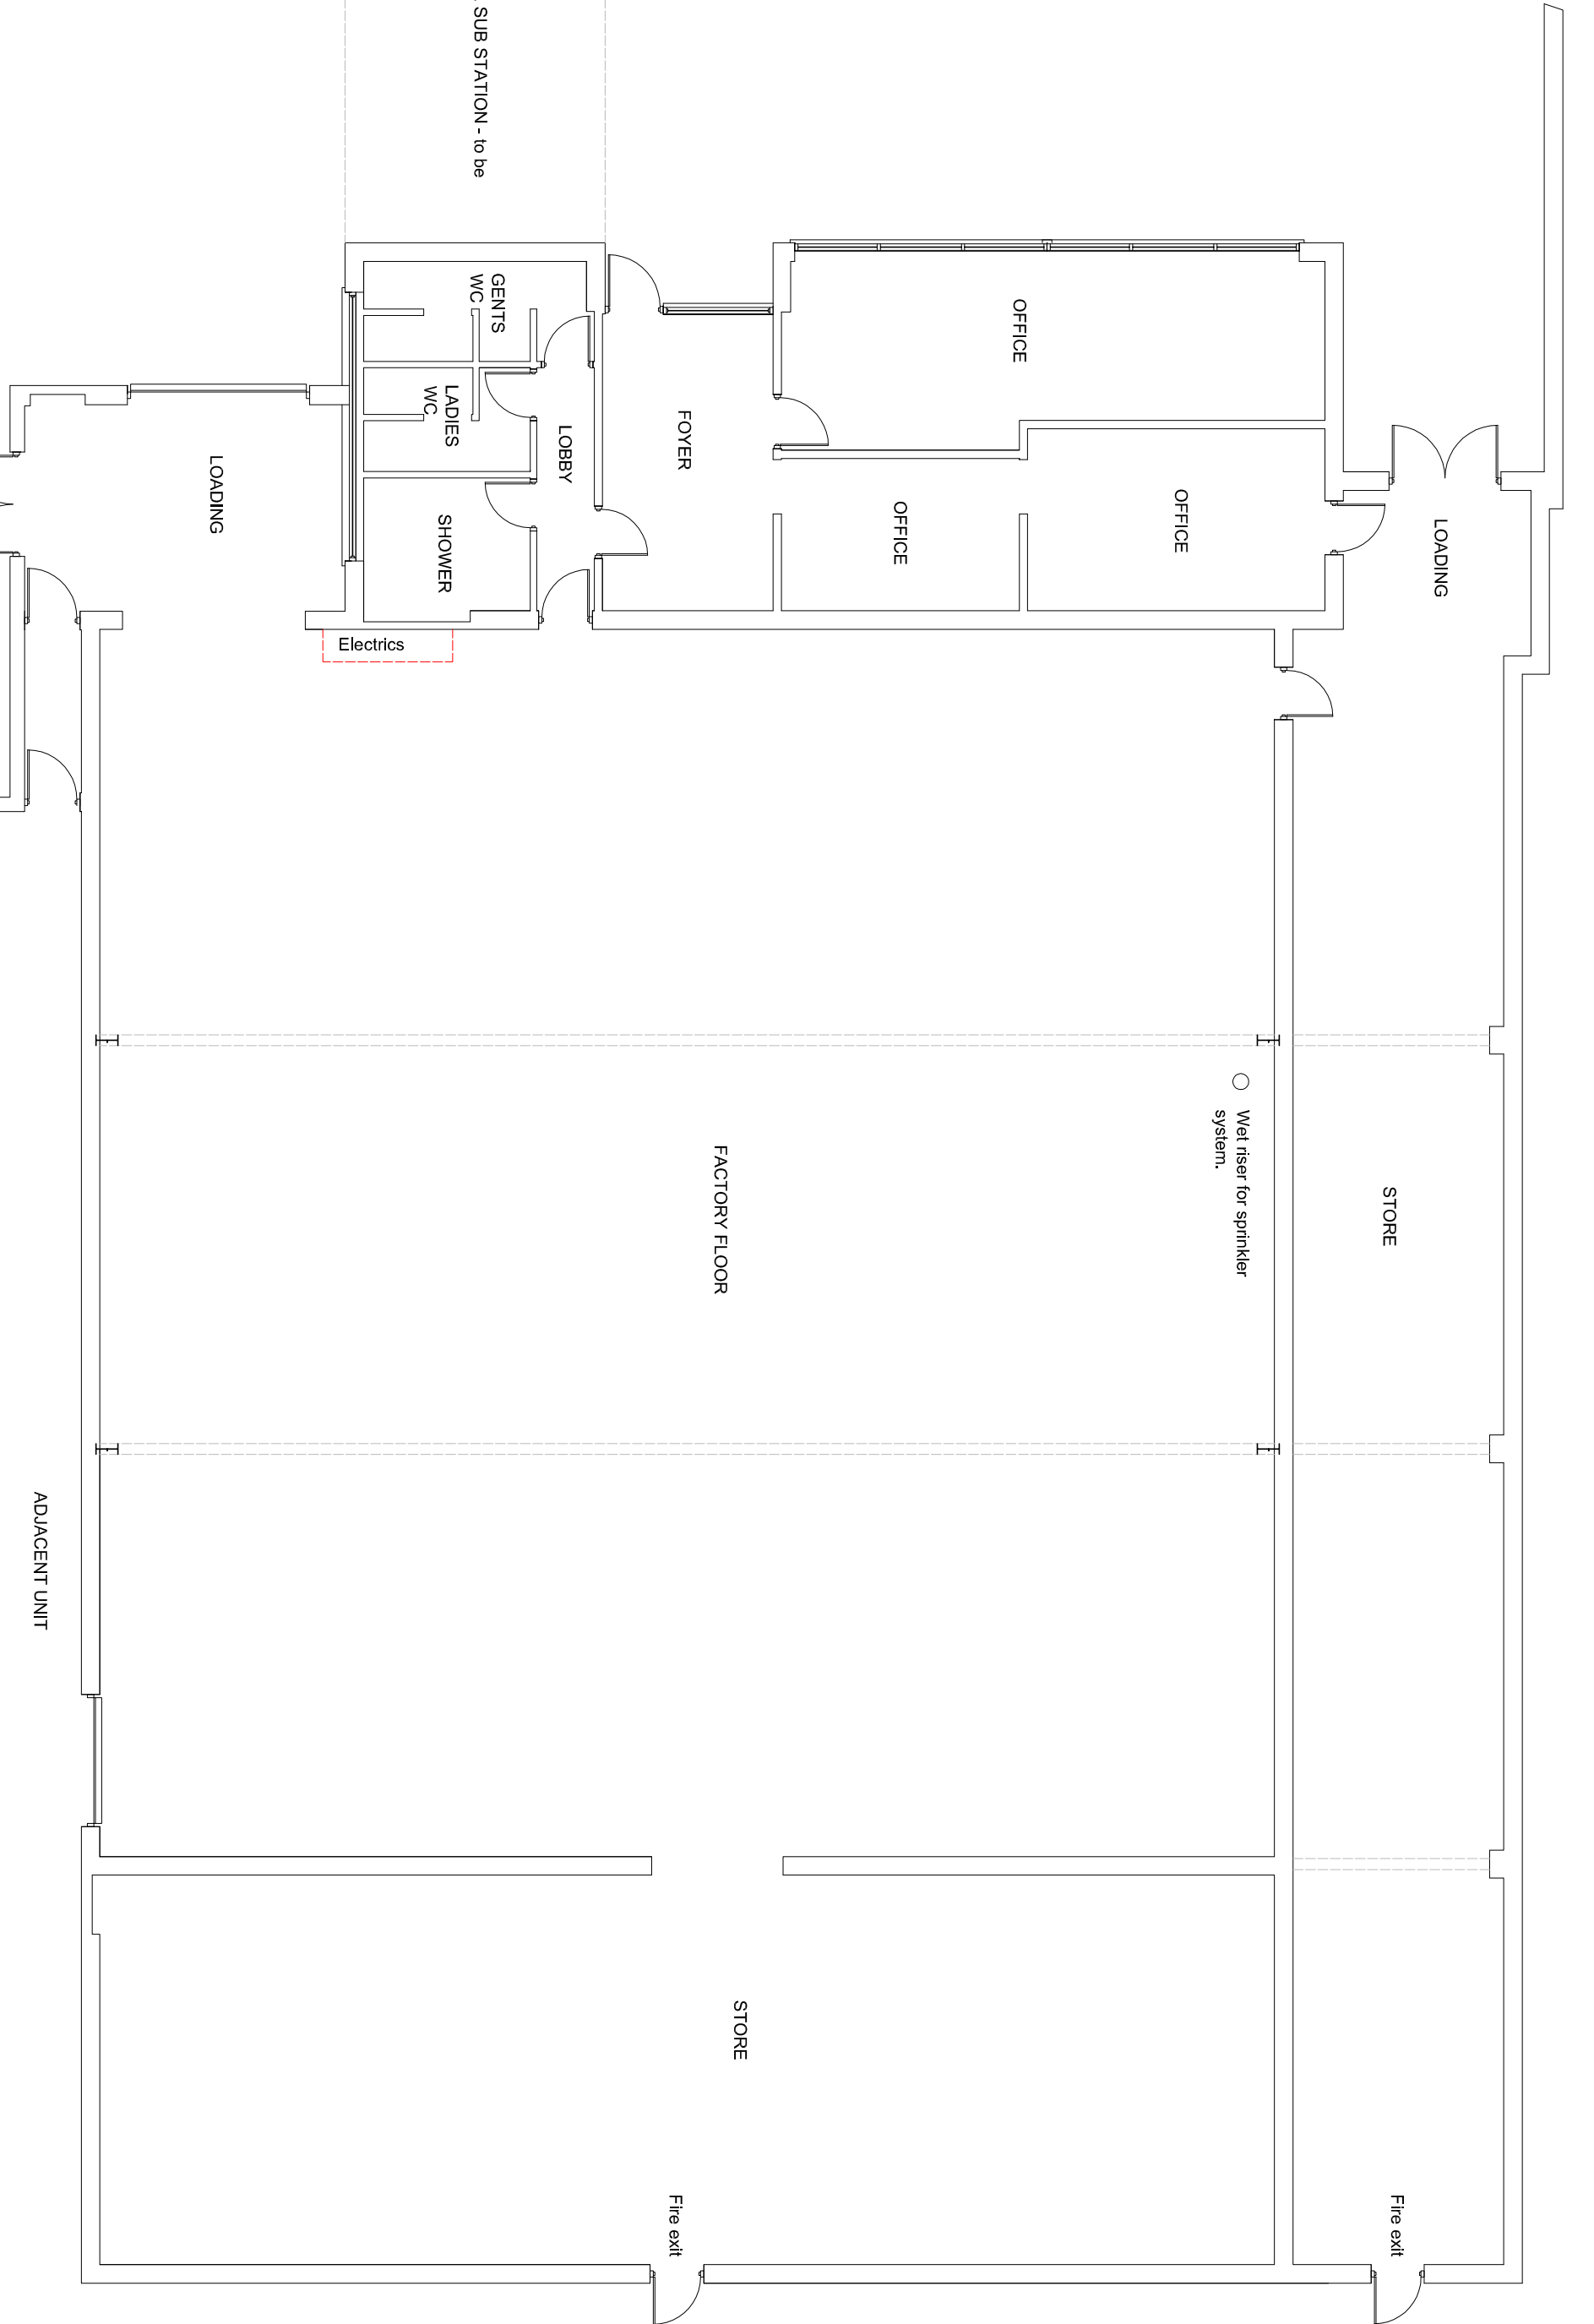

EXISTING GROUND FLOOR PLAN

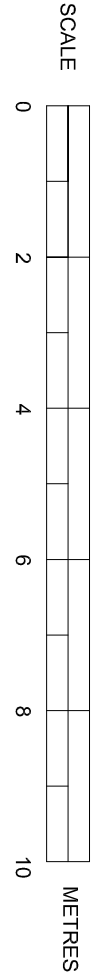

SUSSEX BUILDING CONSULTANCY LIMITED

UNIT 4, DICKINSON PLACE,
BOGNOR REGIS, WEST SUSSEX.

SCALE - 1/100 REV - DATE - 04/11/2011



partner
LABC

3 NORTHGATE ROAD
BOGNOR REGIS
PO21 3LJ
TEL - (01243) 861379