



SIDE ELEVATION

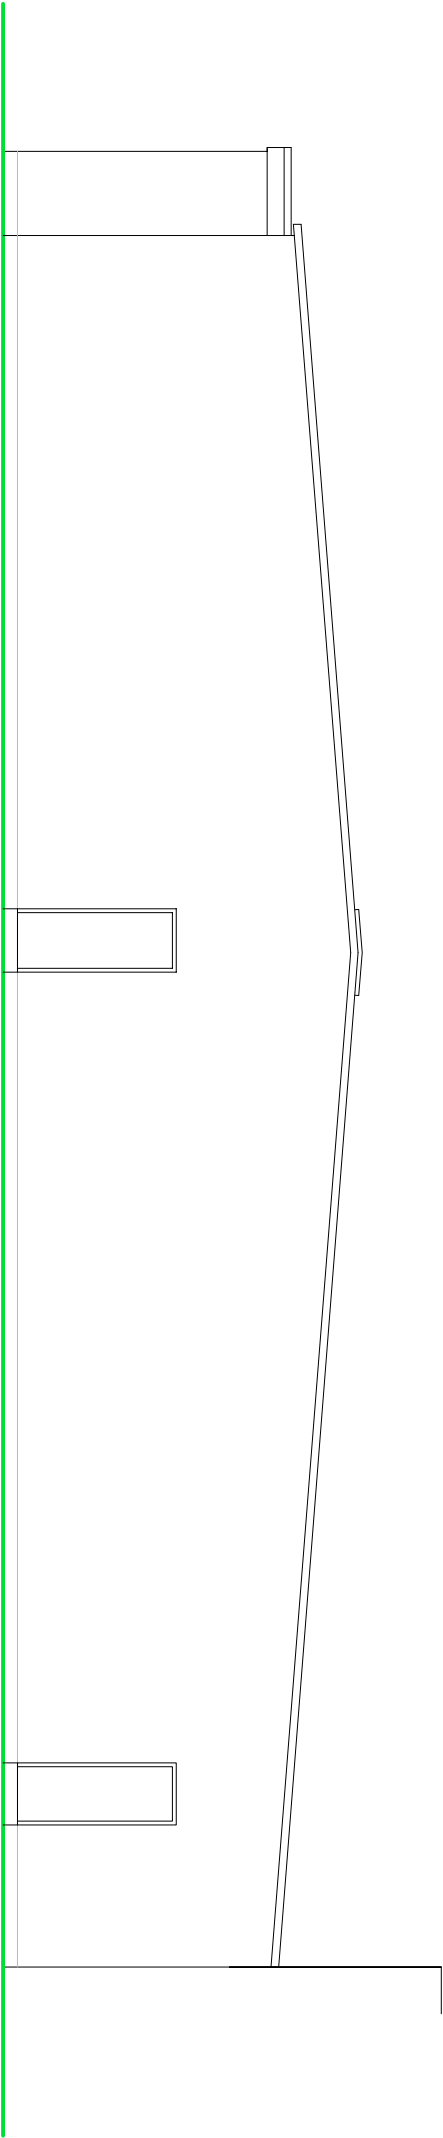

REAR ELEVATION

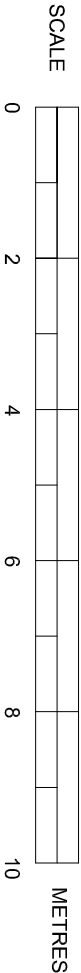

EXISTING ELEVATIONS

SUSSEX BUILDING CONSULTANCY LIMITED	
UNIT 4, DICKINSON PLACE, BOGNOR REGIS, WEST SUSSEX.	partner LABC
SCALE - 1/100 REV - DATE - 05/11/2011	3 NORTHGATE ROAD BOGNOR REGIS PO21 1LZ TEL - (01243) 861379