



New British Gypsum - Glasroc F Firecase jumbo stud wall system. Two layers of board each side of Gyptframe 92.1 90 'I' Studs at 600mm centres and located in Gyptframe Extra Deep Flange Floor & Ceiling Channel. 90mm thickness of stone mineral wool 100kg/m3 (40mm & 50mm batts) in the cavity. All fixed in accordance with manufacturer requirements with base support justified by the structural engineer.

Existing block and brick wall, deemed to be non-loadbearing to be removed under the direction of the structural engineer.

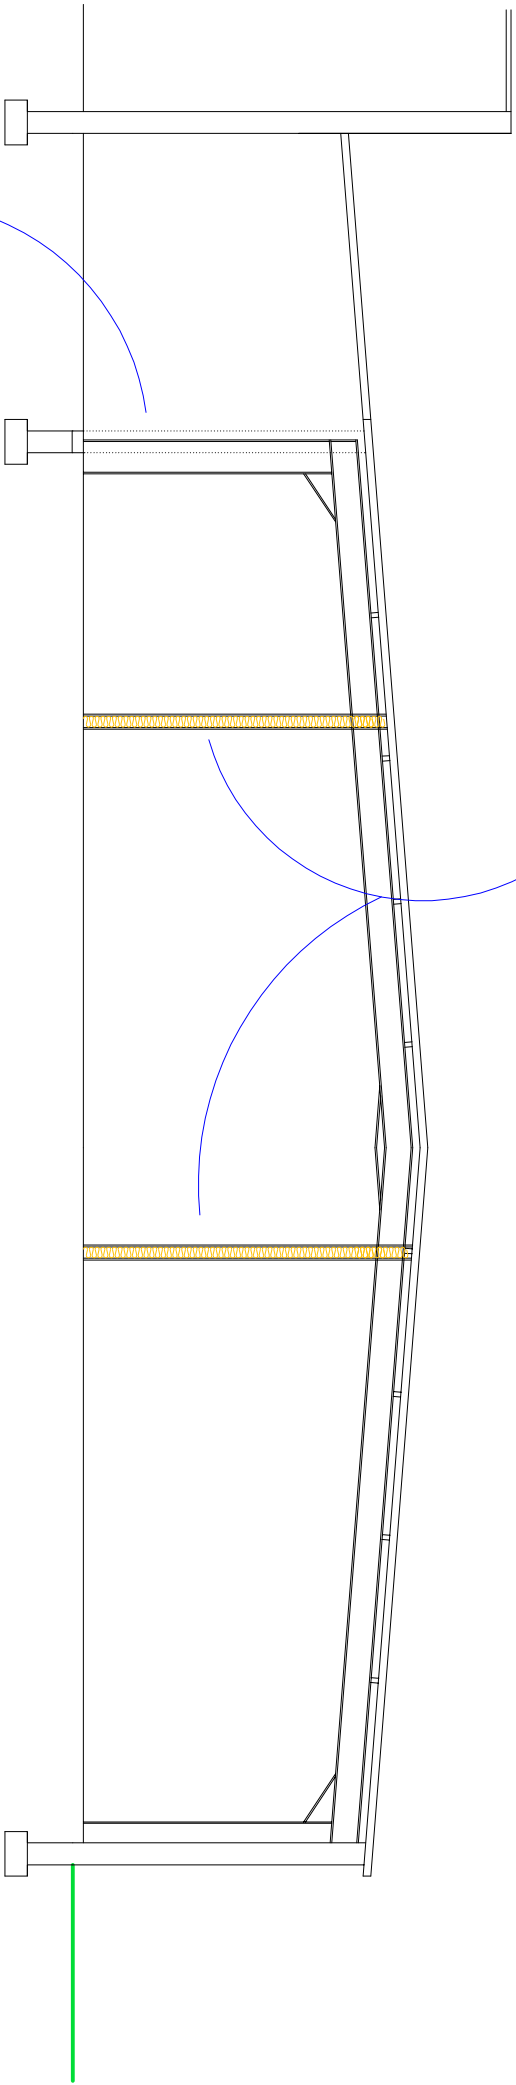

PROPOSED CROSS SECTION

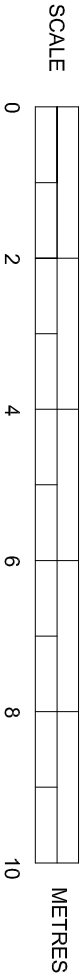

SUSSEX BUILDING CONSULTANCY LIMITED	
UNIT 4, DICKINSON PLACE, BOGNOR REGIS, WEST SUSSEX.	LABC Partner
SCALE - 1/100 REV - DATE - 20/11/2011	3 NORTHGATE ROAD BOGNOR REGIS PO21 3LZ TEL - (01243) 861379