



SIDE ELEVATION

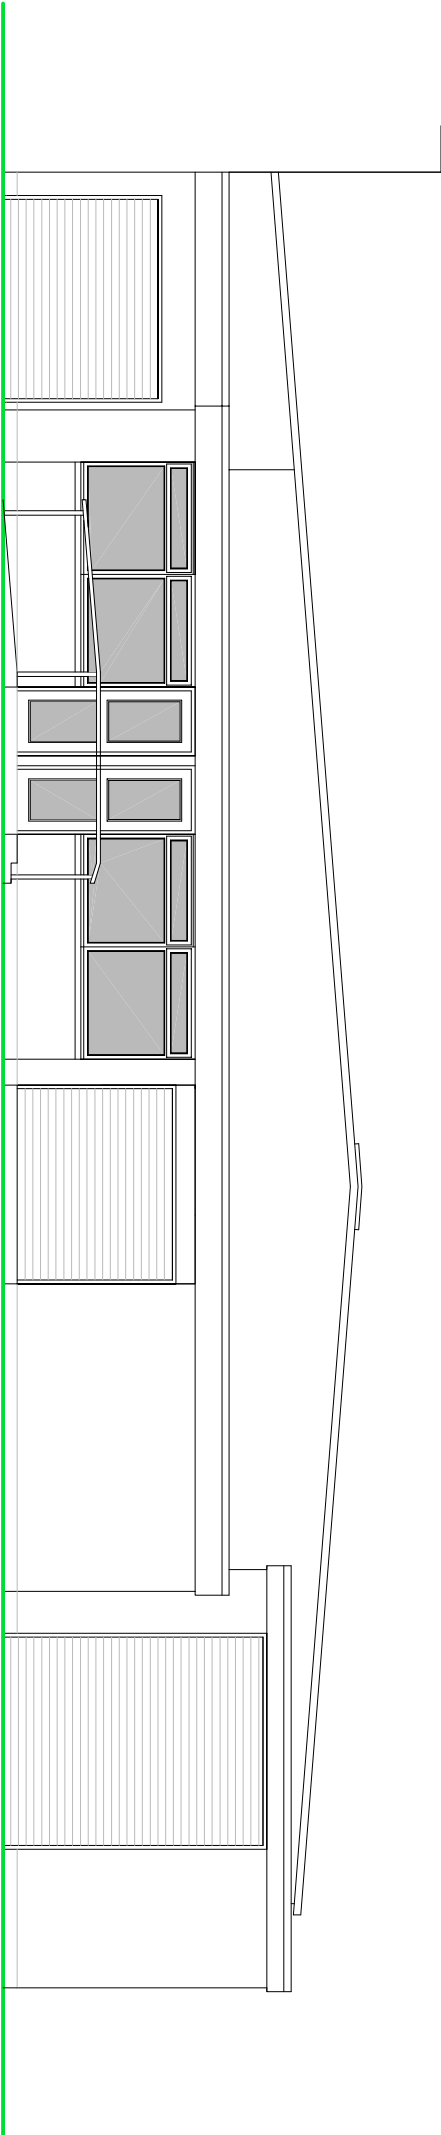

FRONT ELEVATION

PROPOSED ELEVATIONS

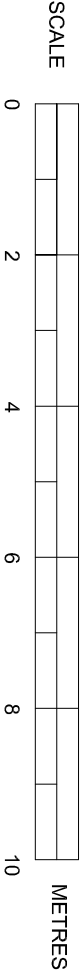

SUSSEX BUILDING CONSULTANCY LIMITED	
UNIT 4, DICKINSON PLACE, BOGNOR REGIS, WEST SUSSEX.	LABC partner
SCALE - 1/100 REV - A DATE - 15/1/2011	3 NORTHGOTE ROAD BOGNOR REGIS PO21 1LZ TEL - (01243) 861379