


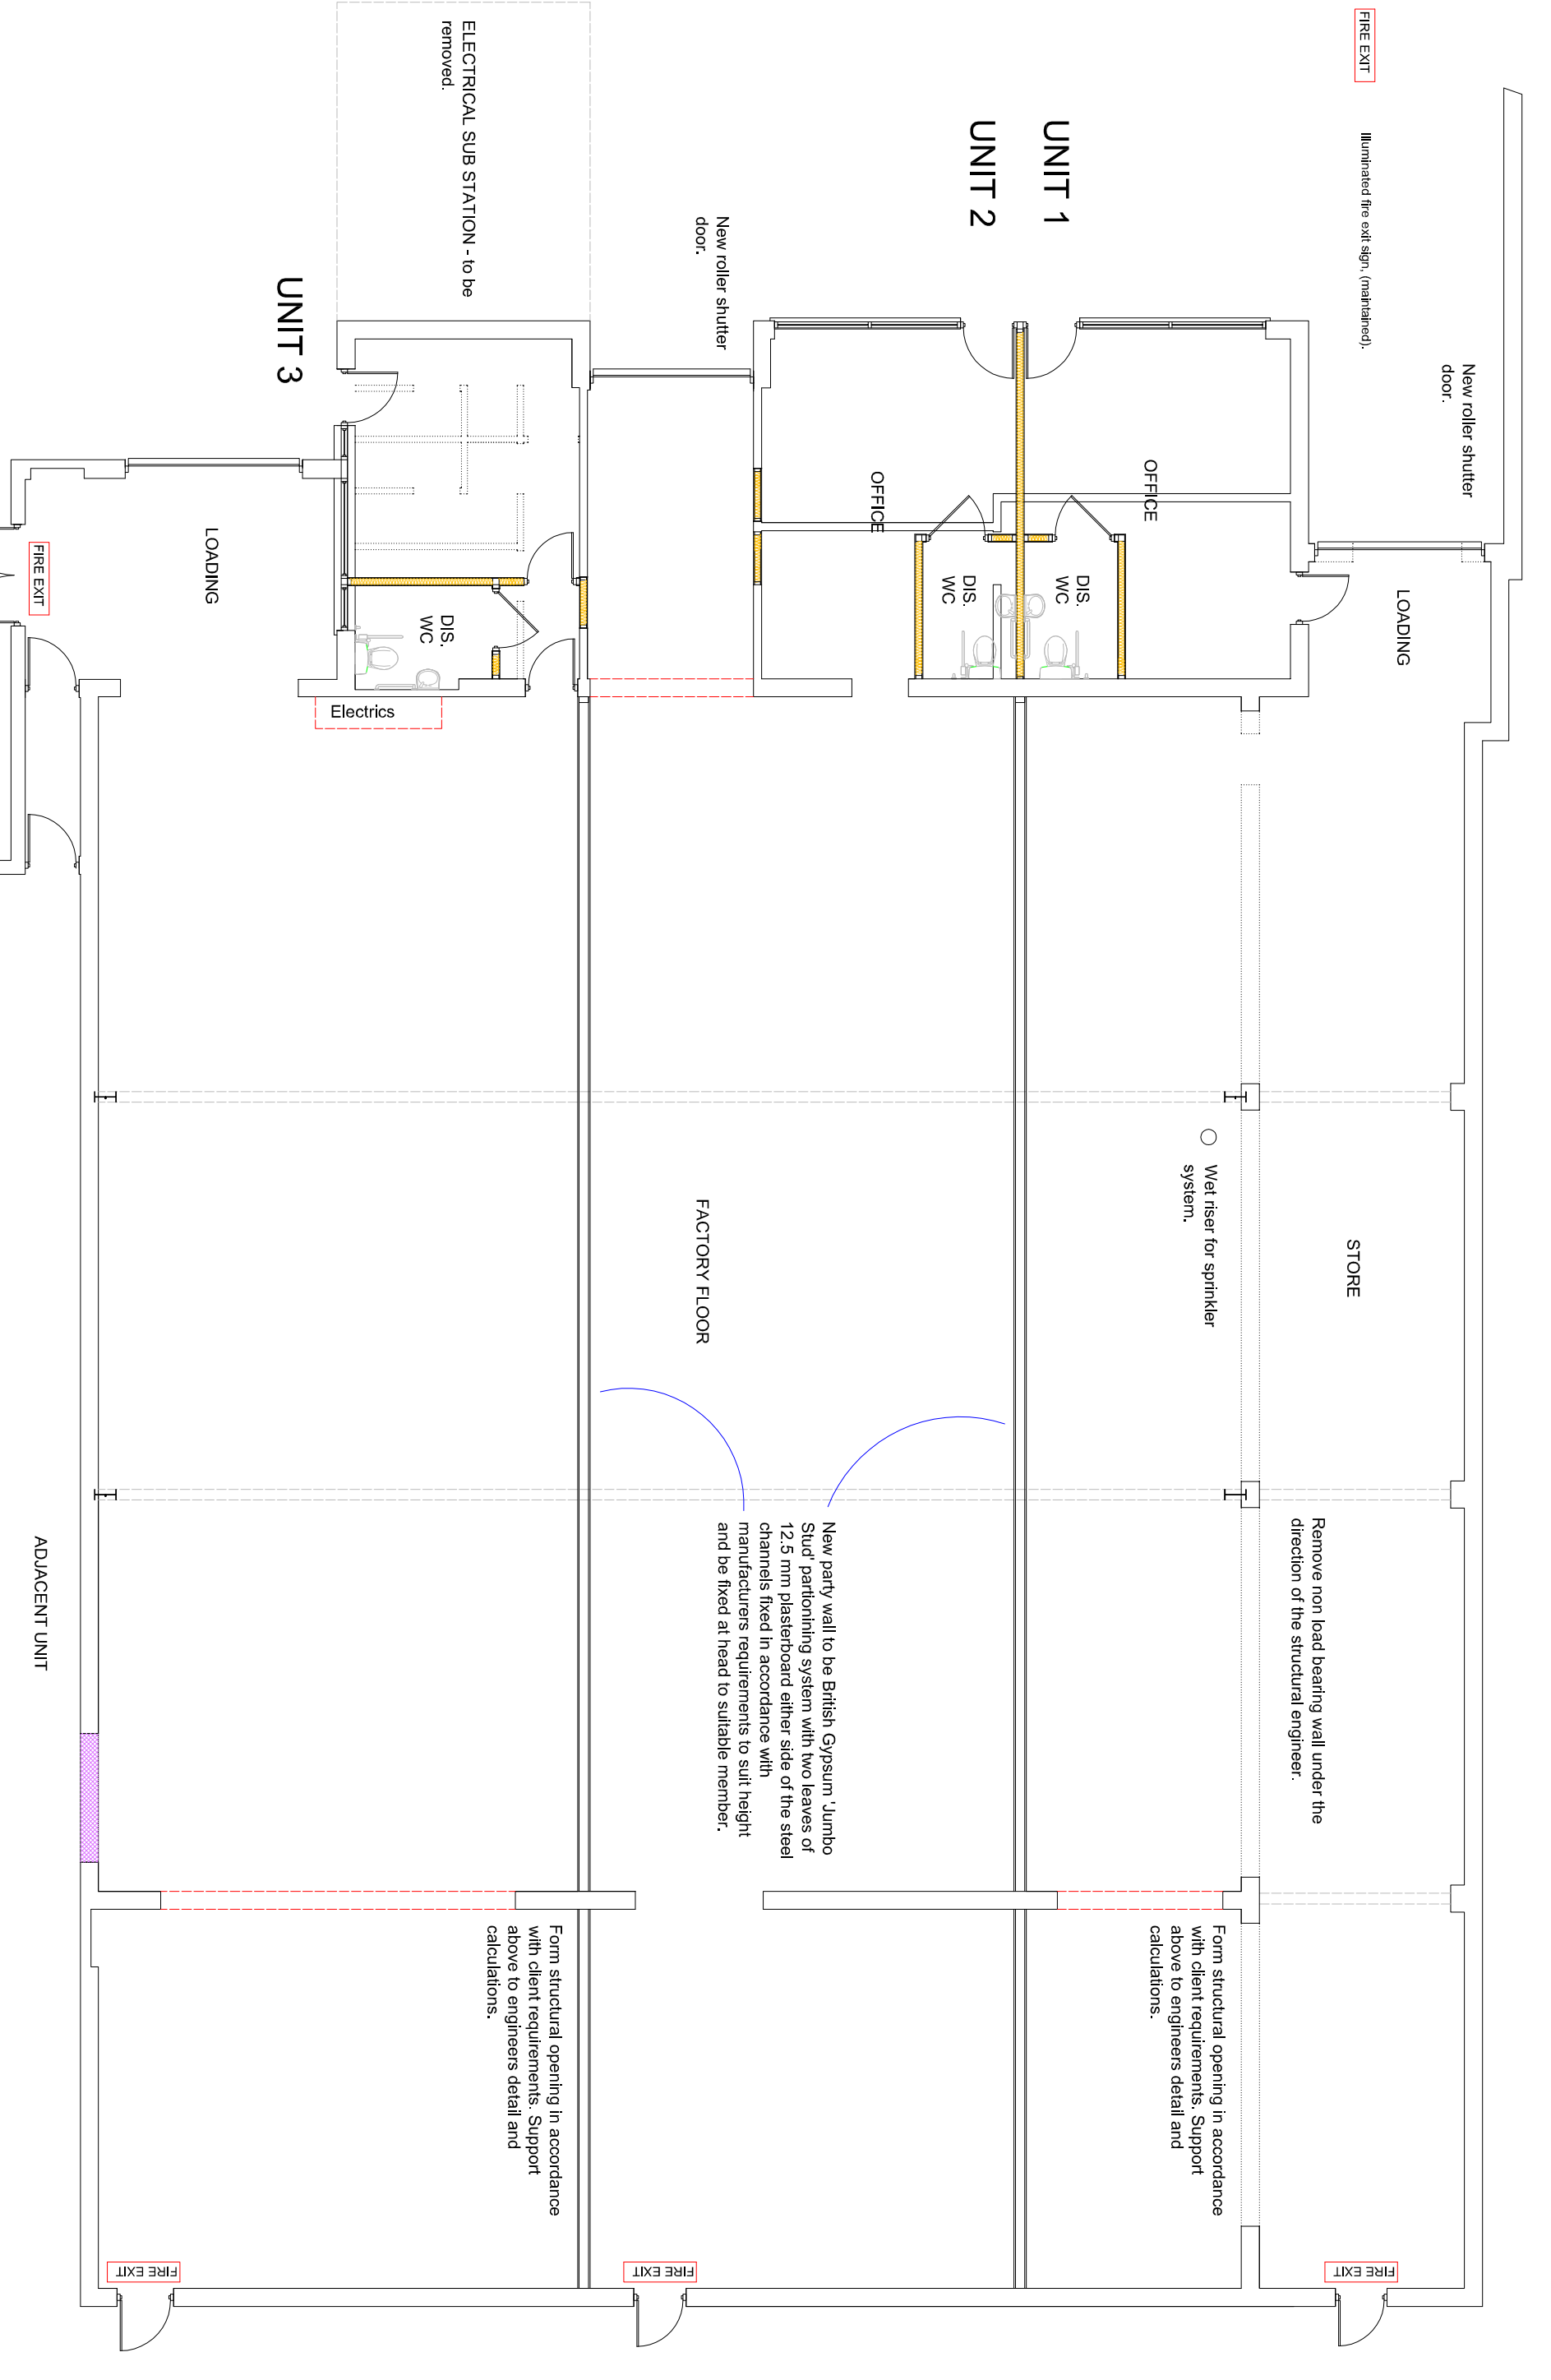

SUSSEX BUILDING CONSULTANCY LIMITED
UNIT 4, DICKINSON PLACE,
BOGNOR REGIS, WEST SUSSEX.
SCALE - 1/100 REV - DATE - 14/11/2011


LABC
partner
3 NORTHGATE ROAD
BOGNOR REGIS
PO21 5LZ
TEL - (01243) 881979