




SIDE ELEVATION

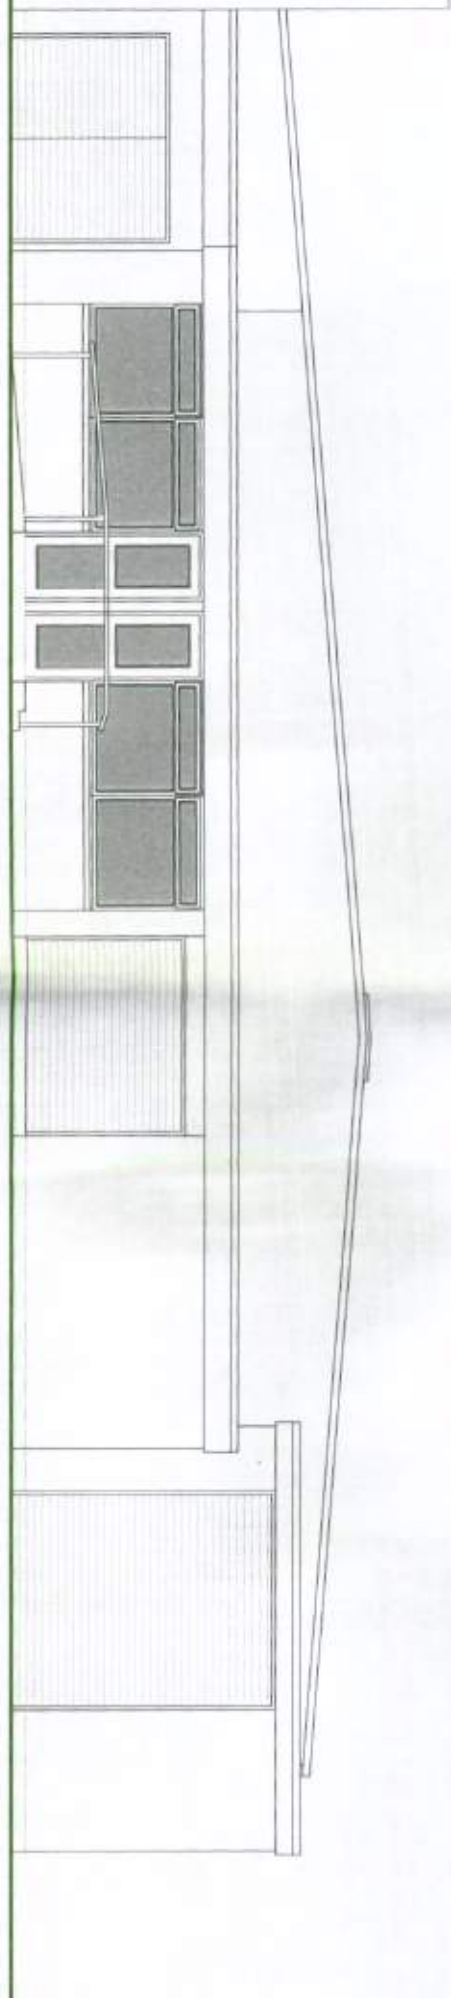

FRONT ELEVATION

BR 289 11
 RECEIVED 12.12.11



PROPOSED ELEVATIONS

SUSSEX BUILDING CONSULTANCY LIMITED
 UNIT 4, DICKINSON PLACE,
 BOGNOR REGIS, WEST SUSSEX.
 SCALE - 1/100 REV - B DATE - 02/12/2011

LABC
 PARTNER
 3 NORTHWICH ROAD
 BRIGHTON
 TEL: 01273 511111

