


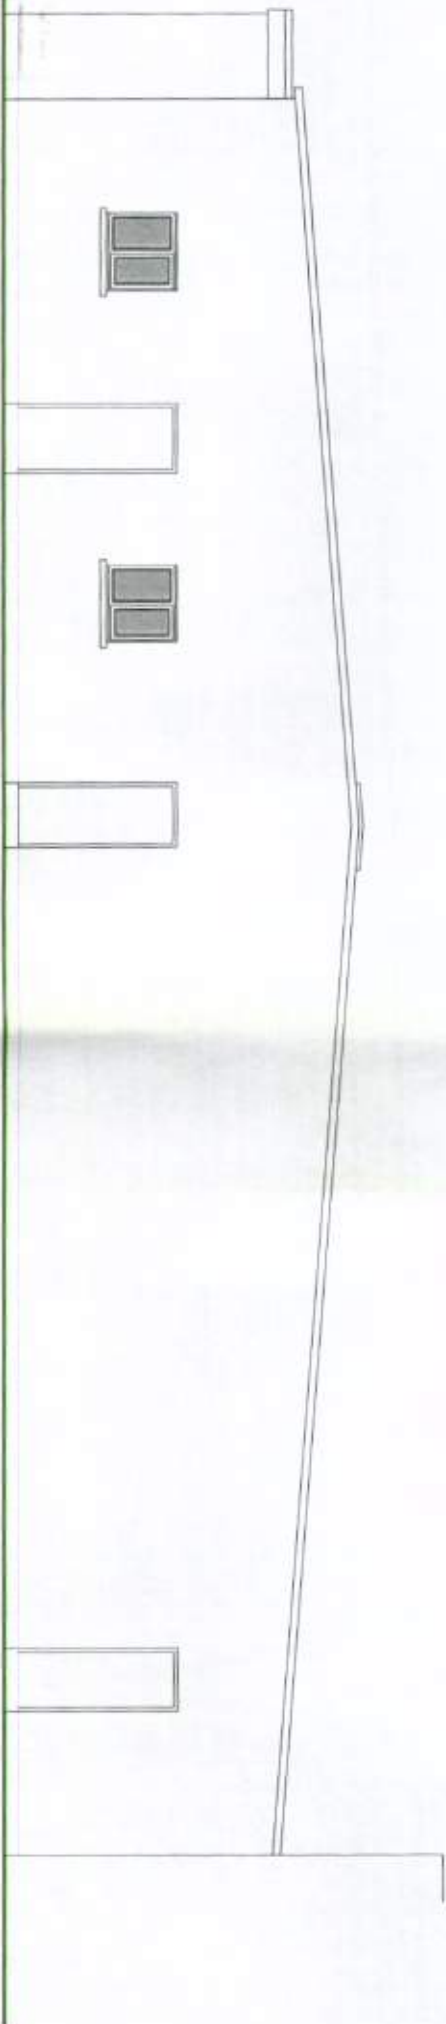

SIDE ELEVATION



REAR ELEVATION

ID.	BR 289 U.
RECEIVED	12.12.11



PROPOSED ELEVATIONS

SUSSEX BUILDING CONSULTANCY LIMITED UNIT 4, DICKINSON PLACE, BOGNOR REGIS, WEST SUSSEX. SCALE - 1/100 REV - A DATE - 01/12/2011		 LABC PARTNER 3 HORNINGS ROAD PO1 1AE TEL: 01323 810000
---	--	---

