




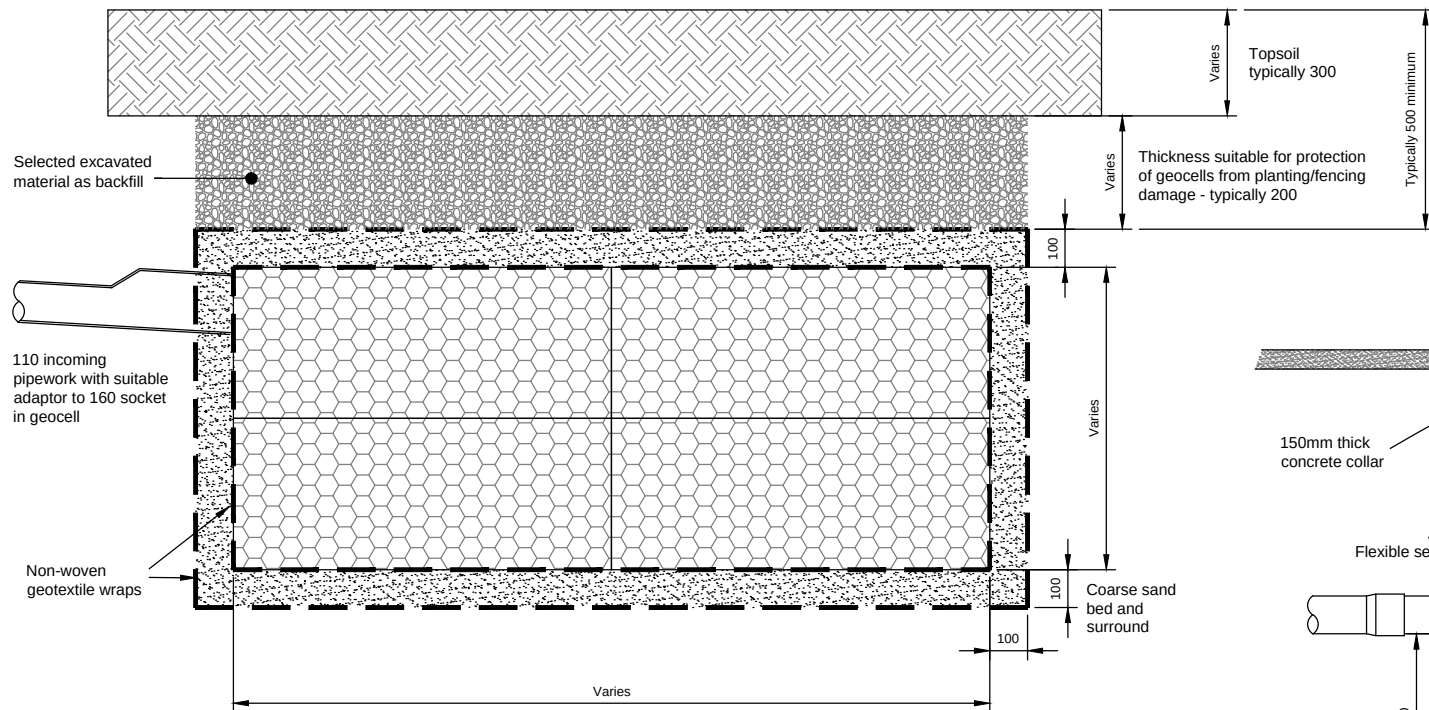

Typical Geocellular soakaway Unit
(for use in soft landscaped areas)
Scale 1:20

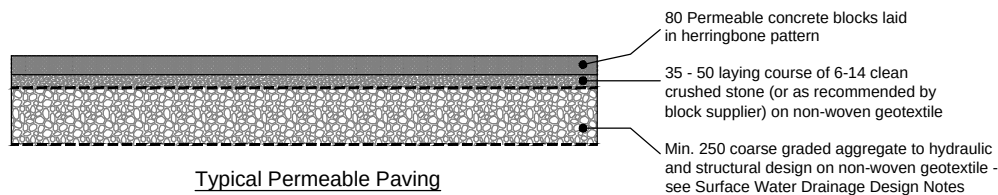

Typical Permeable Paving
Scale 1:20

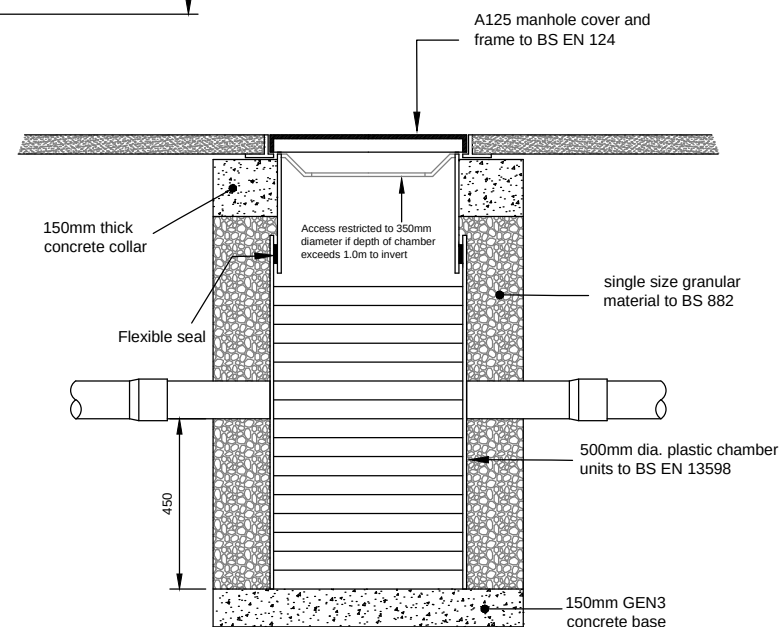

Typical Silt Trap Inspection Chamber Detail
(for use in landscaped areas and footways)
Scale 1:20

						Client	Mrs Patricia Paul			Title Drainage Construction Details			Robert Clark Associates Ltd Chartered Civil Engineers Willow Cottage, Herne Lane Rustington, West Sussex BN16 3EE Tel: 01903 778945 Fax: 01903 778967		
						Project	36 Corbishley Road, Bognor Regis								
A	Permeable paving	PC		RTFC	28.12.17	Notes	Scale 1:20		At original A4	© Robert Clark Associates Ltd					
-	Original	PC		RTFC	7.12.17		Drawing Number 1767/D5.1		Revision A						
Rev.	Description	App.	Chk.	Drn.	Date										