



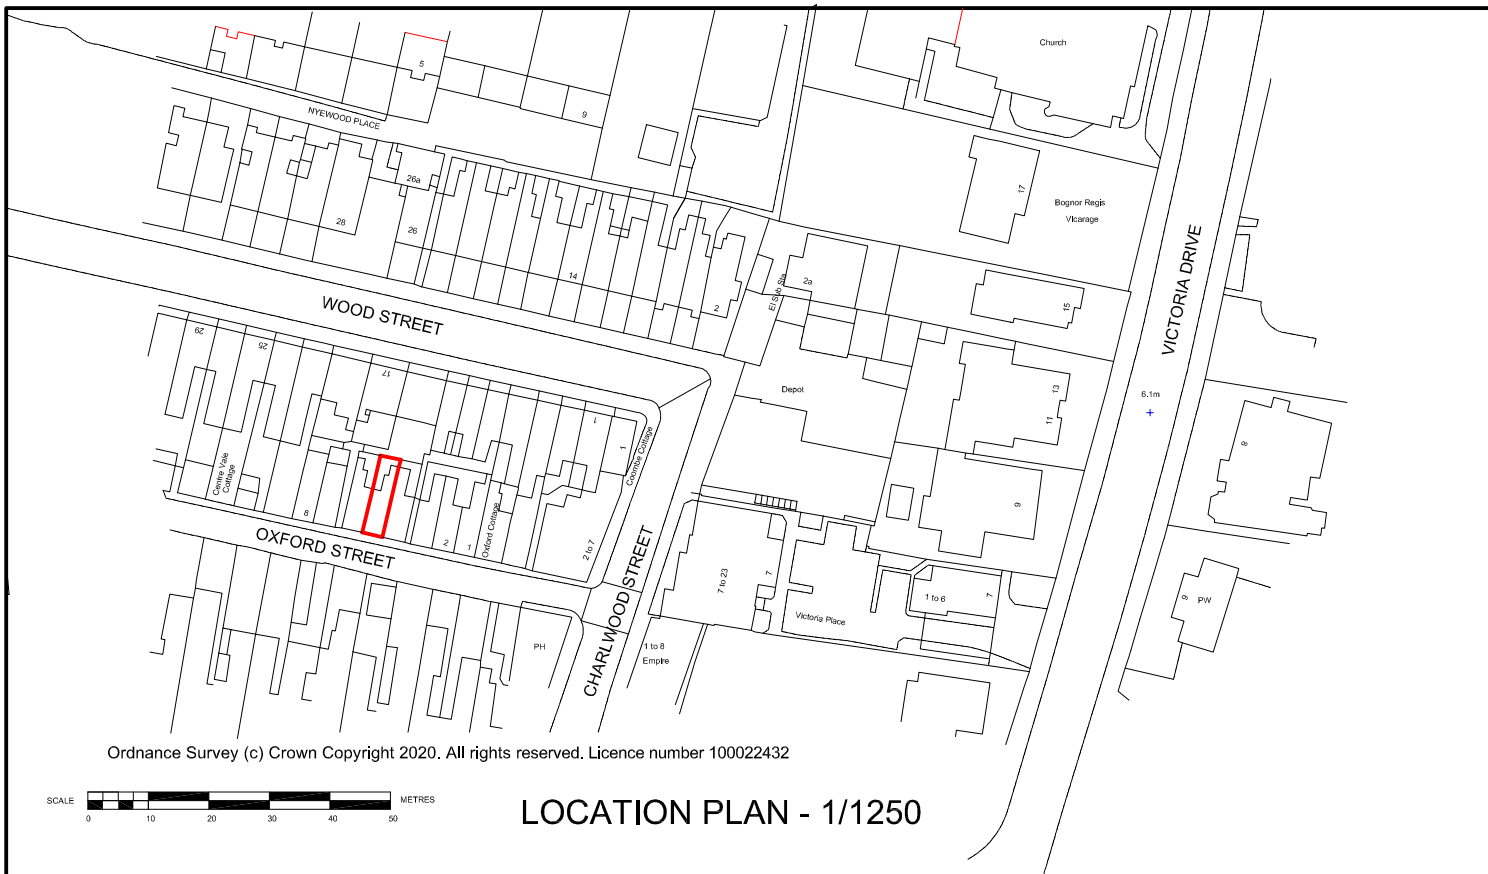

SITE PLAN - 1/500

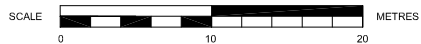

SUSSEX BUILDING CONSULTANCY LIMITED

5 OXFORD STREET,
BOGNOR REGIS, WEST SUSSEX.

SCALE - 1/1250 REV - DATE - 30/11/2021



LABC

3 NORTHCOTE ROAD
BOGNOR REGIS
PO21 5LZ

TEL/FAX - (01243) 861379