



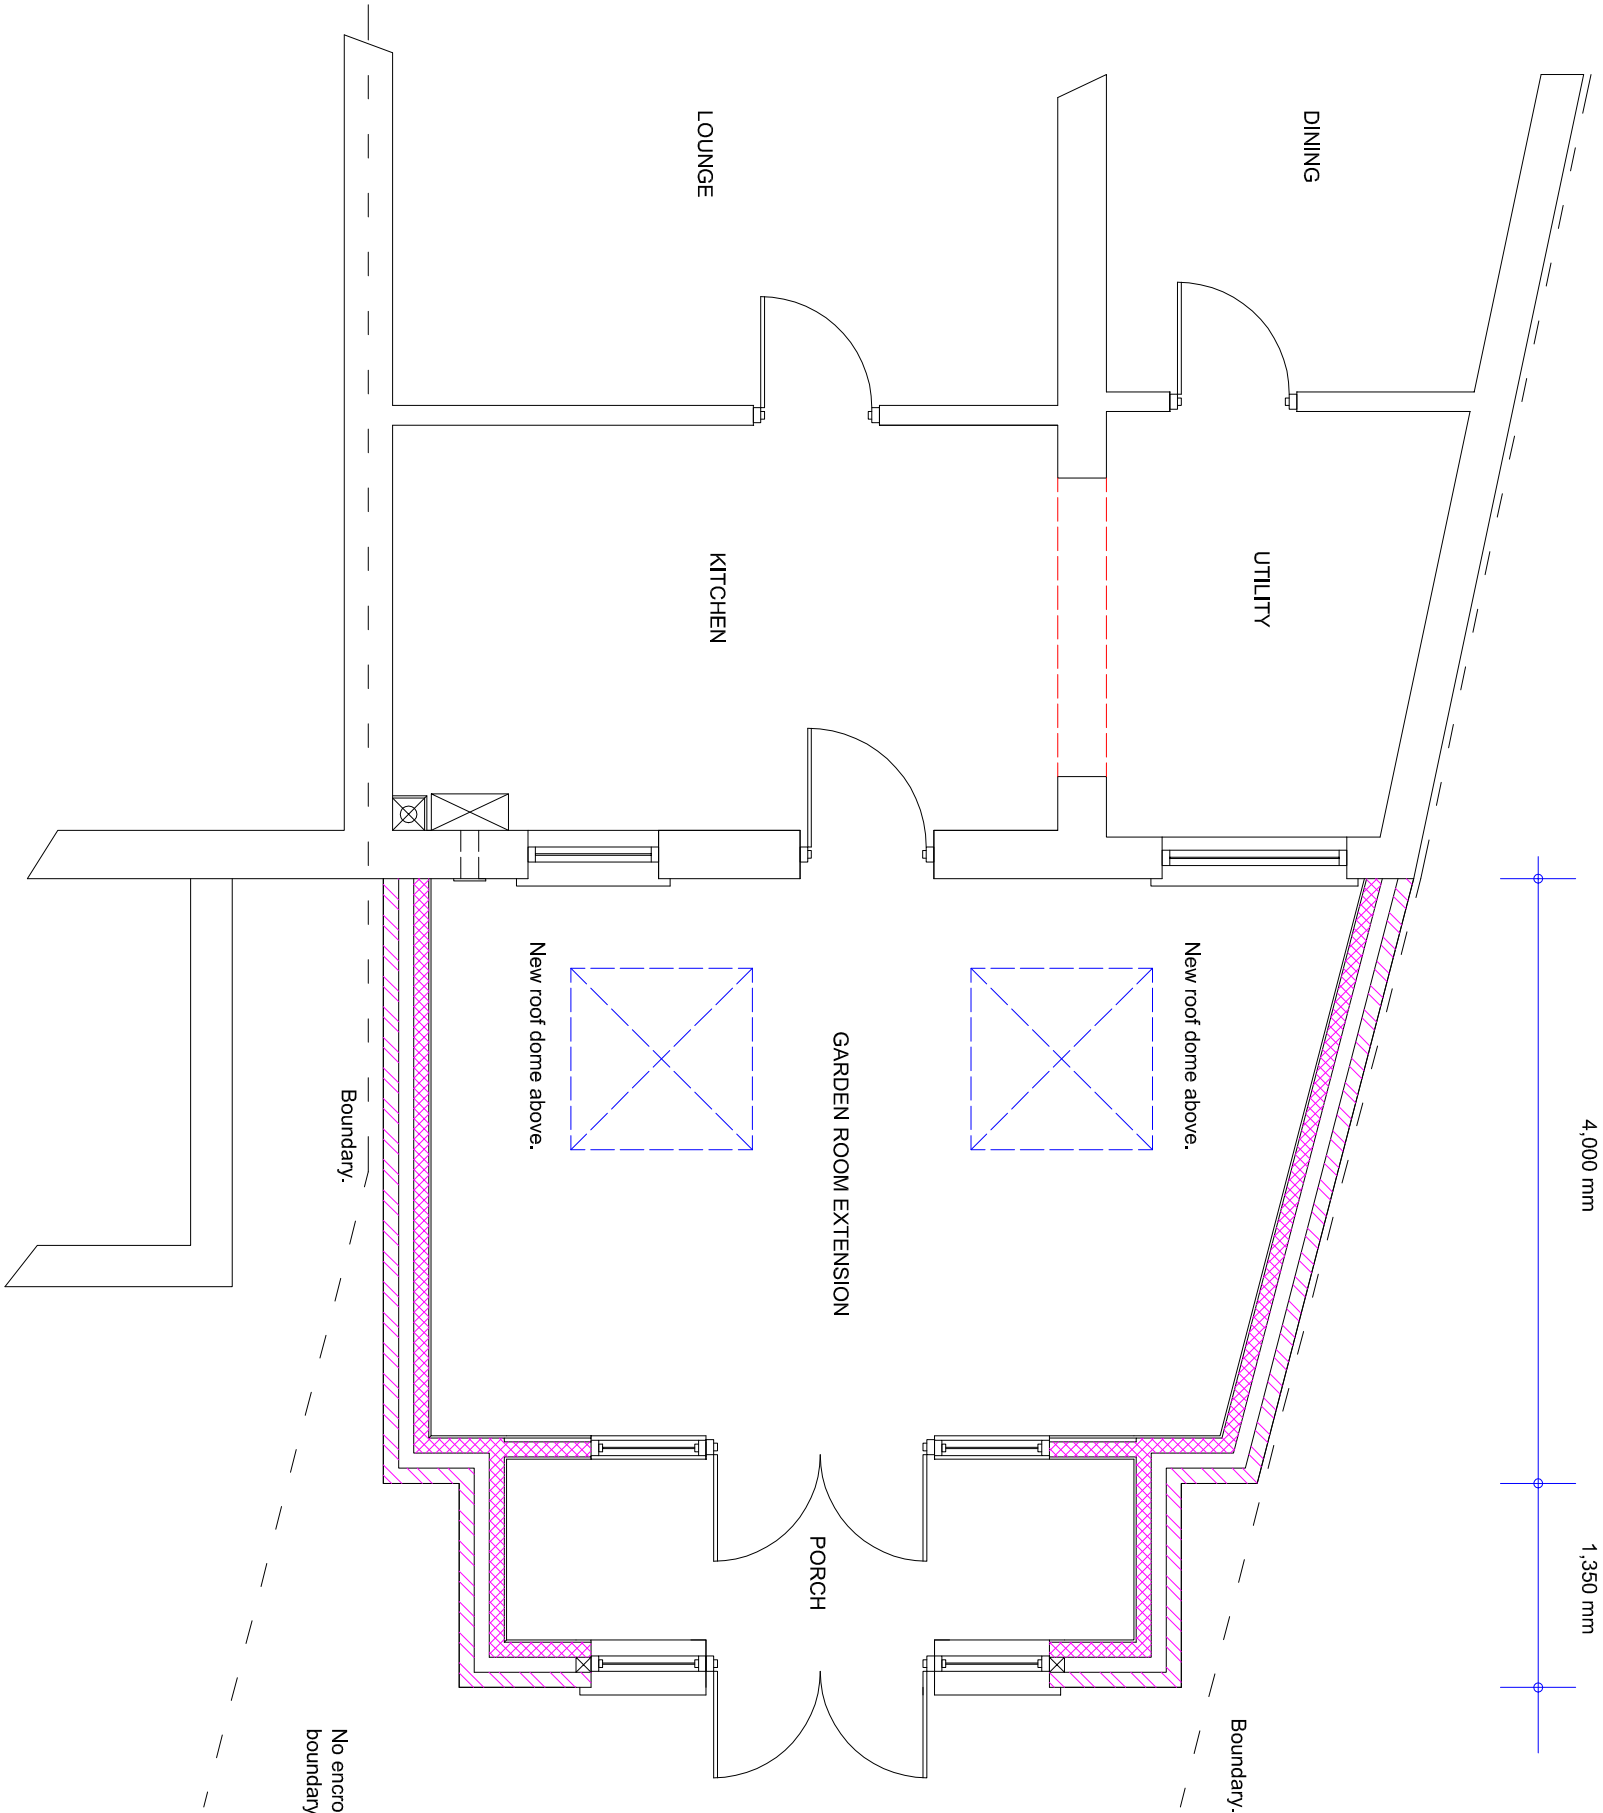

PROPOSED GROUND FLOOR PLAN

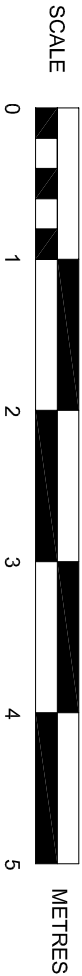

SUSSEX BUILDING CONSULTANCY LIMITED	
48 KEW GARDENS, BOGNOR REGIS, WEST SUSSEX.	
SCALE - 1/50 REV - B DATE - 24/01/2011	
SBCL	3 NORTHCOTE ROAD BOGNOR REGIS PO21 5LZ TEL/FAX - (01243) 861379