



Boundary.

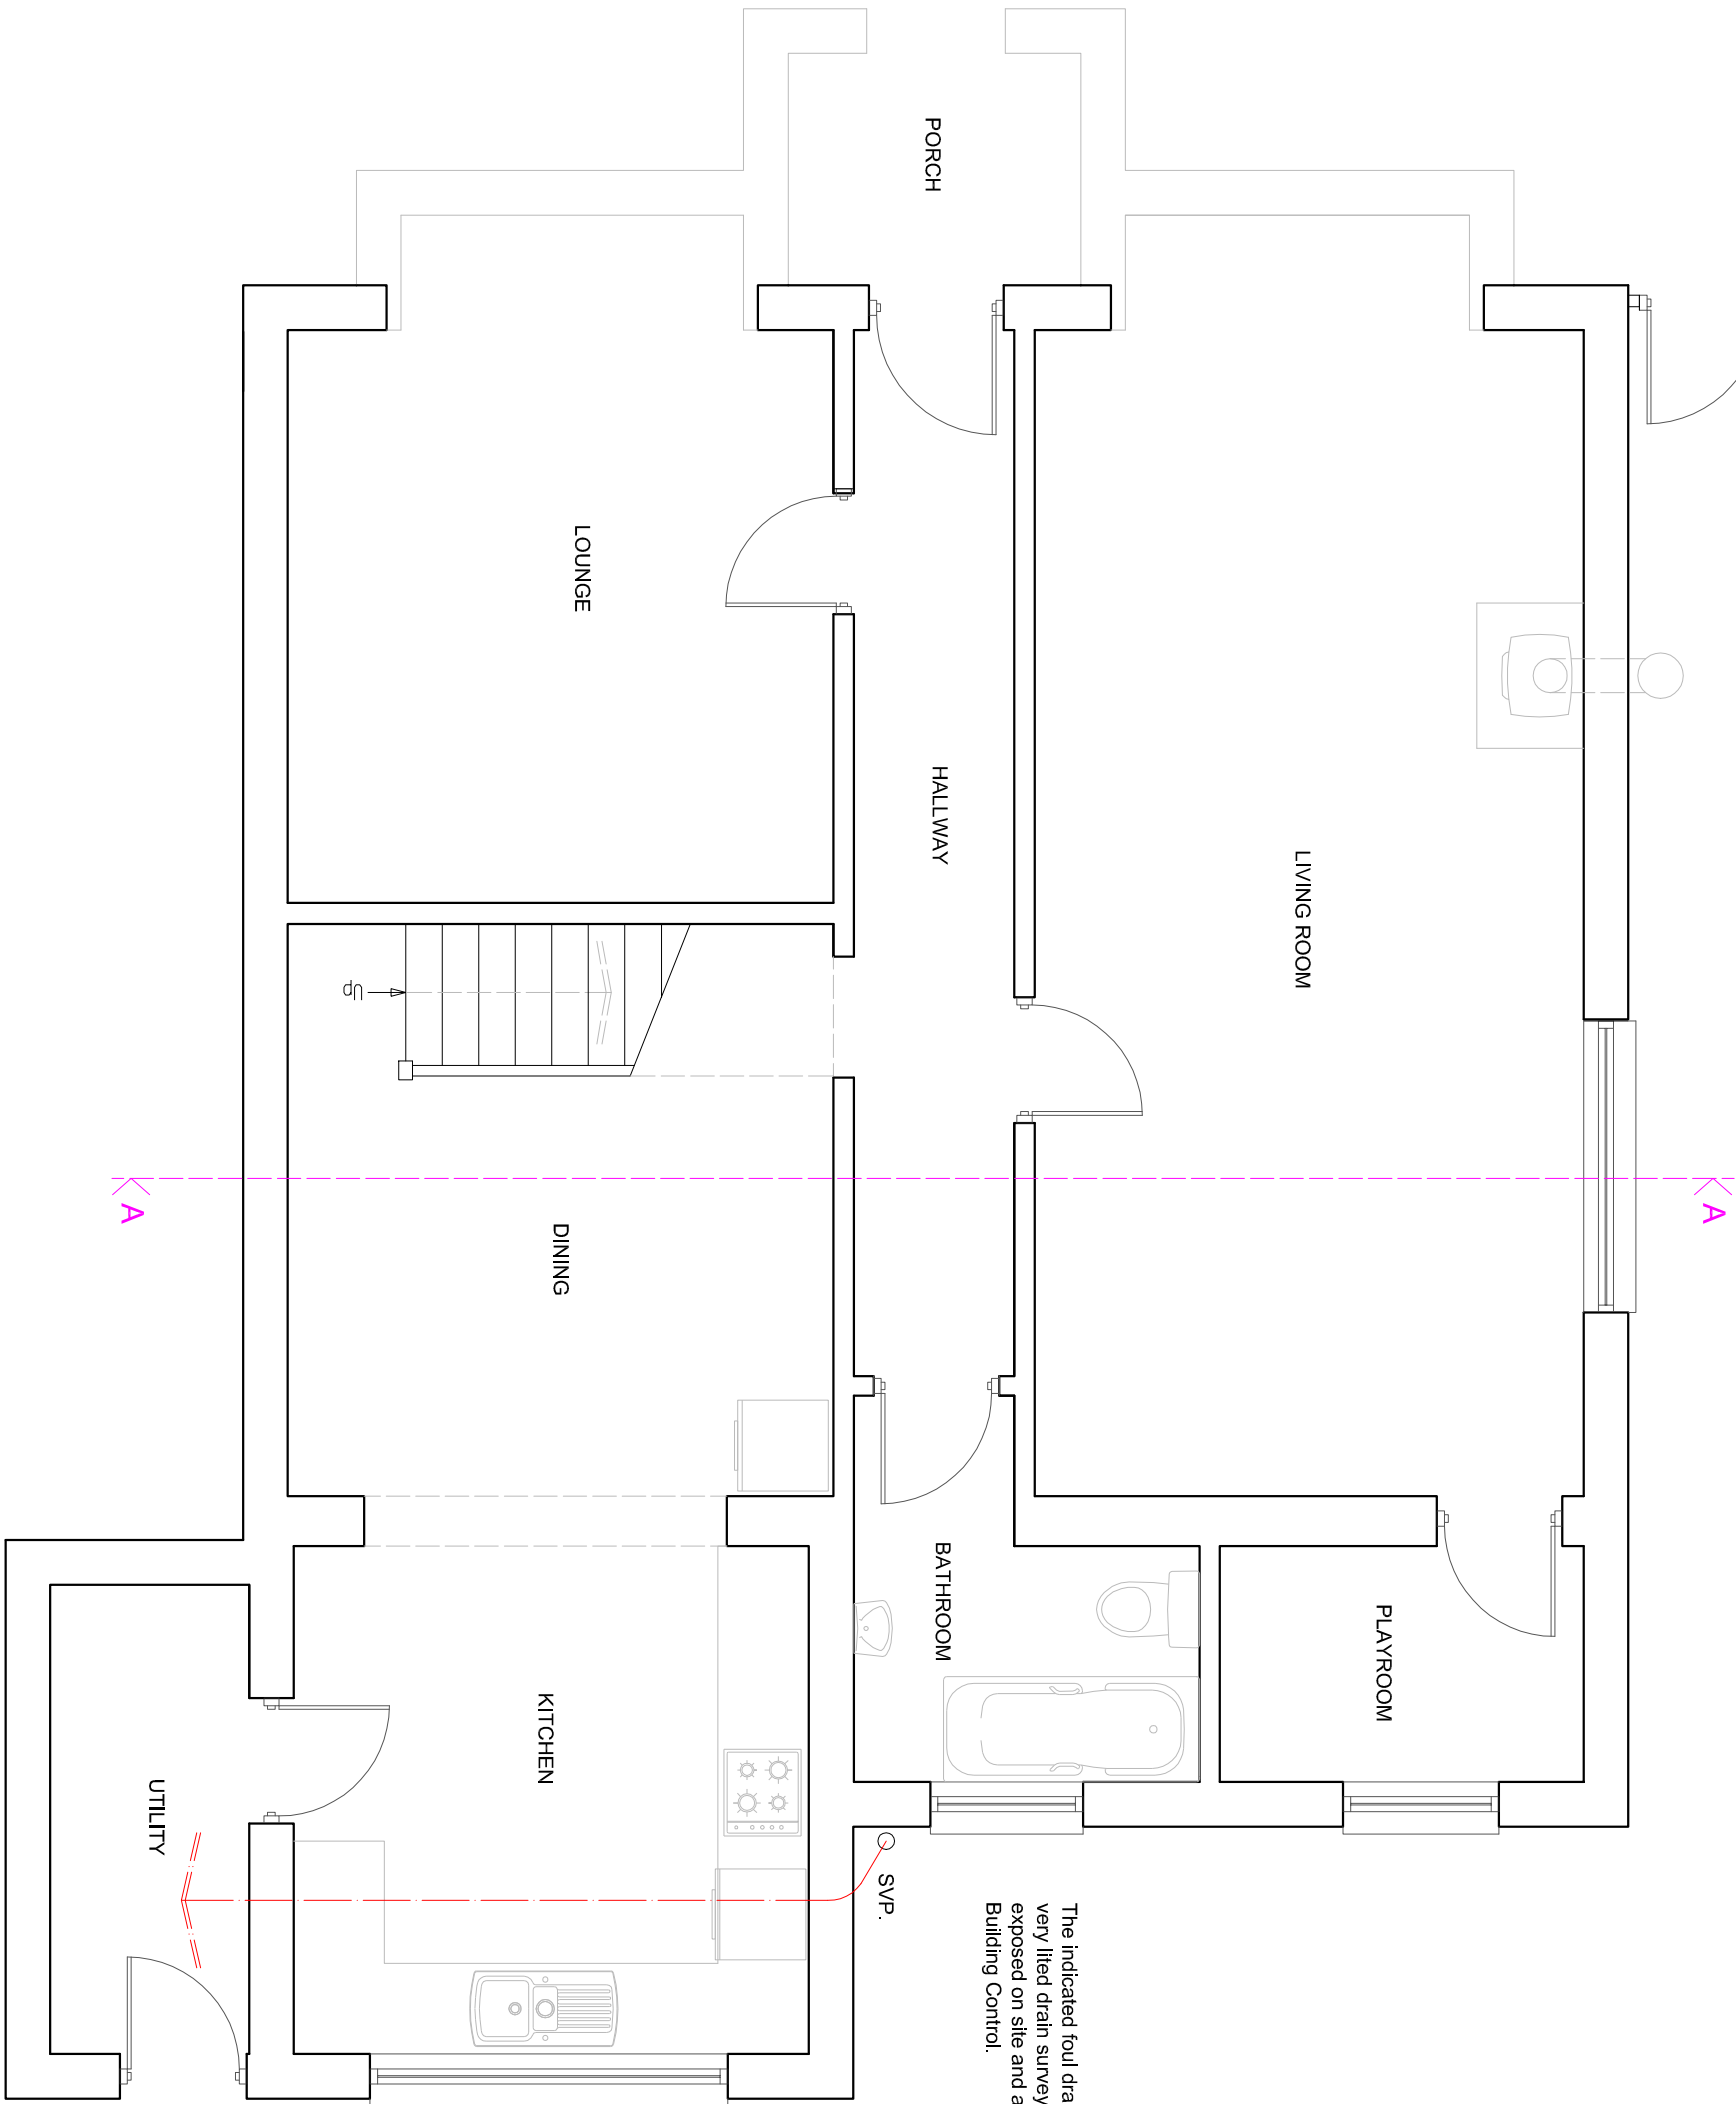

Boundary.

EXISTING GROUND FLOOR PLAN

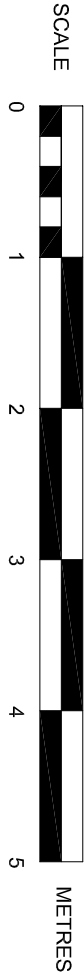

SUSSEX BUILDING CONSULTANCY LIMITED

12 MAYFIELD ROAD,
BOGNOR REGIS, WEST SUSSEX.

SCALE - 1/50 REV - DATE - 11/10/2019

LABC
partner
3 NORTHGATE ROAD
BOGNOR REGIS
PO21 3LZ
TEL/FAX - (01243) 861379