



Boundary.

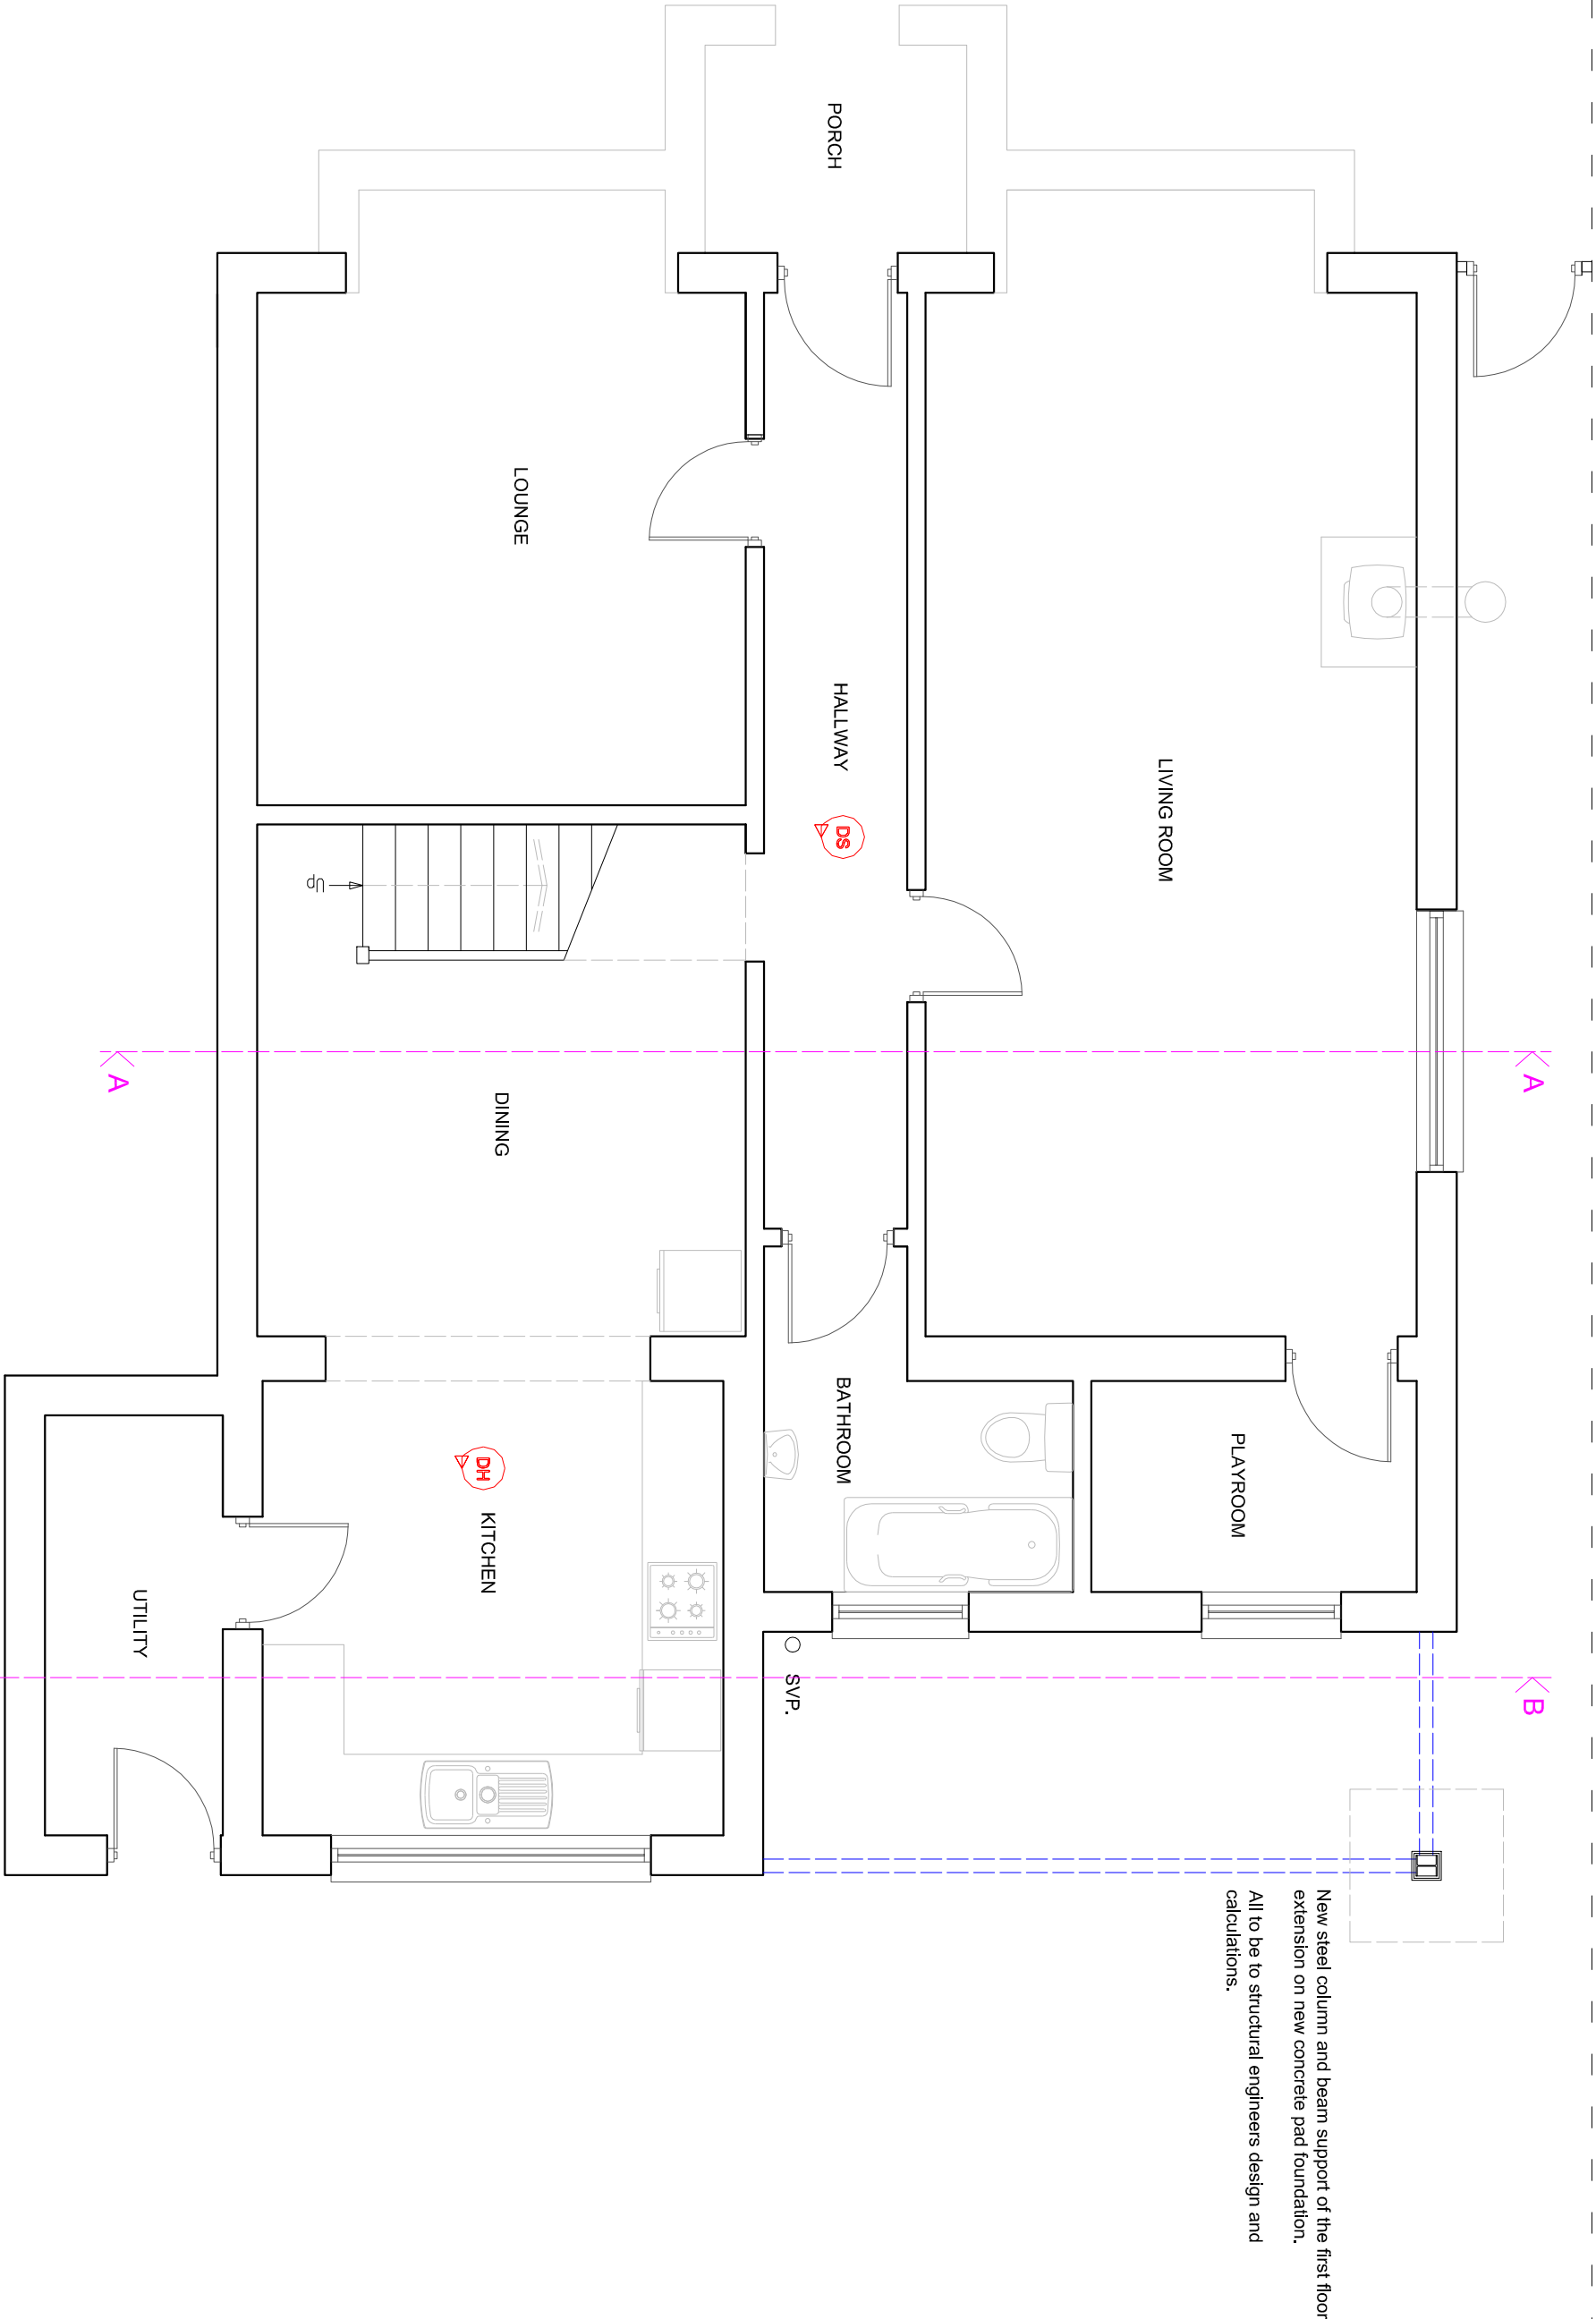

Boundary.

PROPOSED GROUND FLOOR PLAN

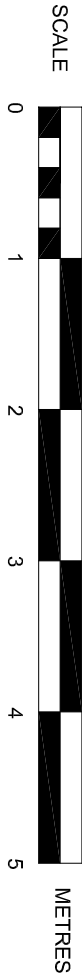

SUSSEX BUILDING CONSULTANCY LIMITED

12 MAYFIELD ROAD,
BOGNOR REGIS, WEST SUSSEX.

SCALE - 1/50 REV - DATE - 09/10/2019

LABC
partner

3 NORTHCOTE ROAD
BOGNOR REGIS
PO21 5LZ

TEL/FAX - (01243) 861379