



Elle serving the wood burning stove.

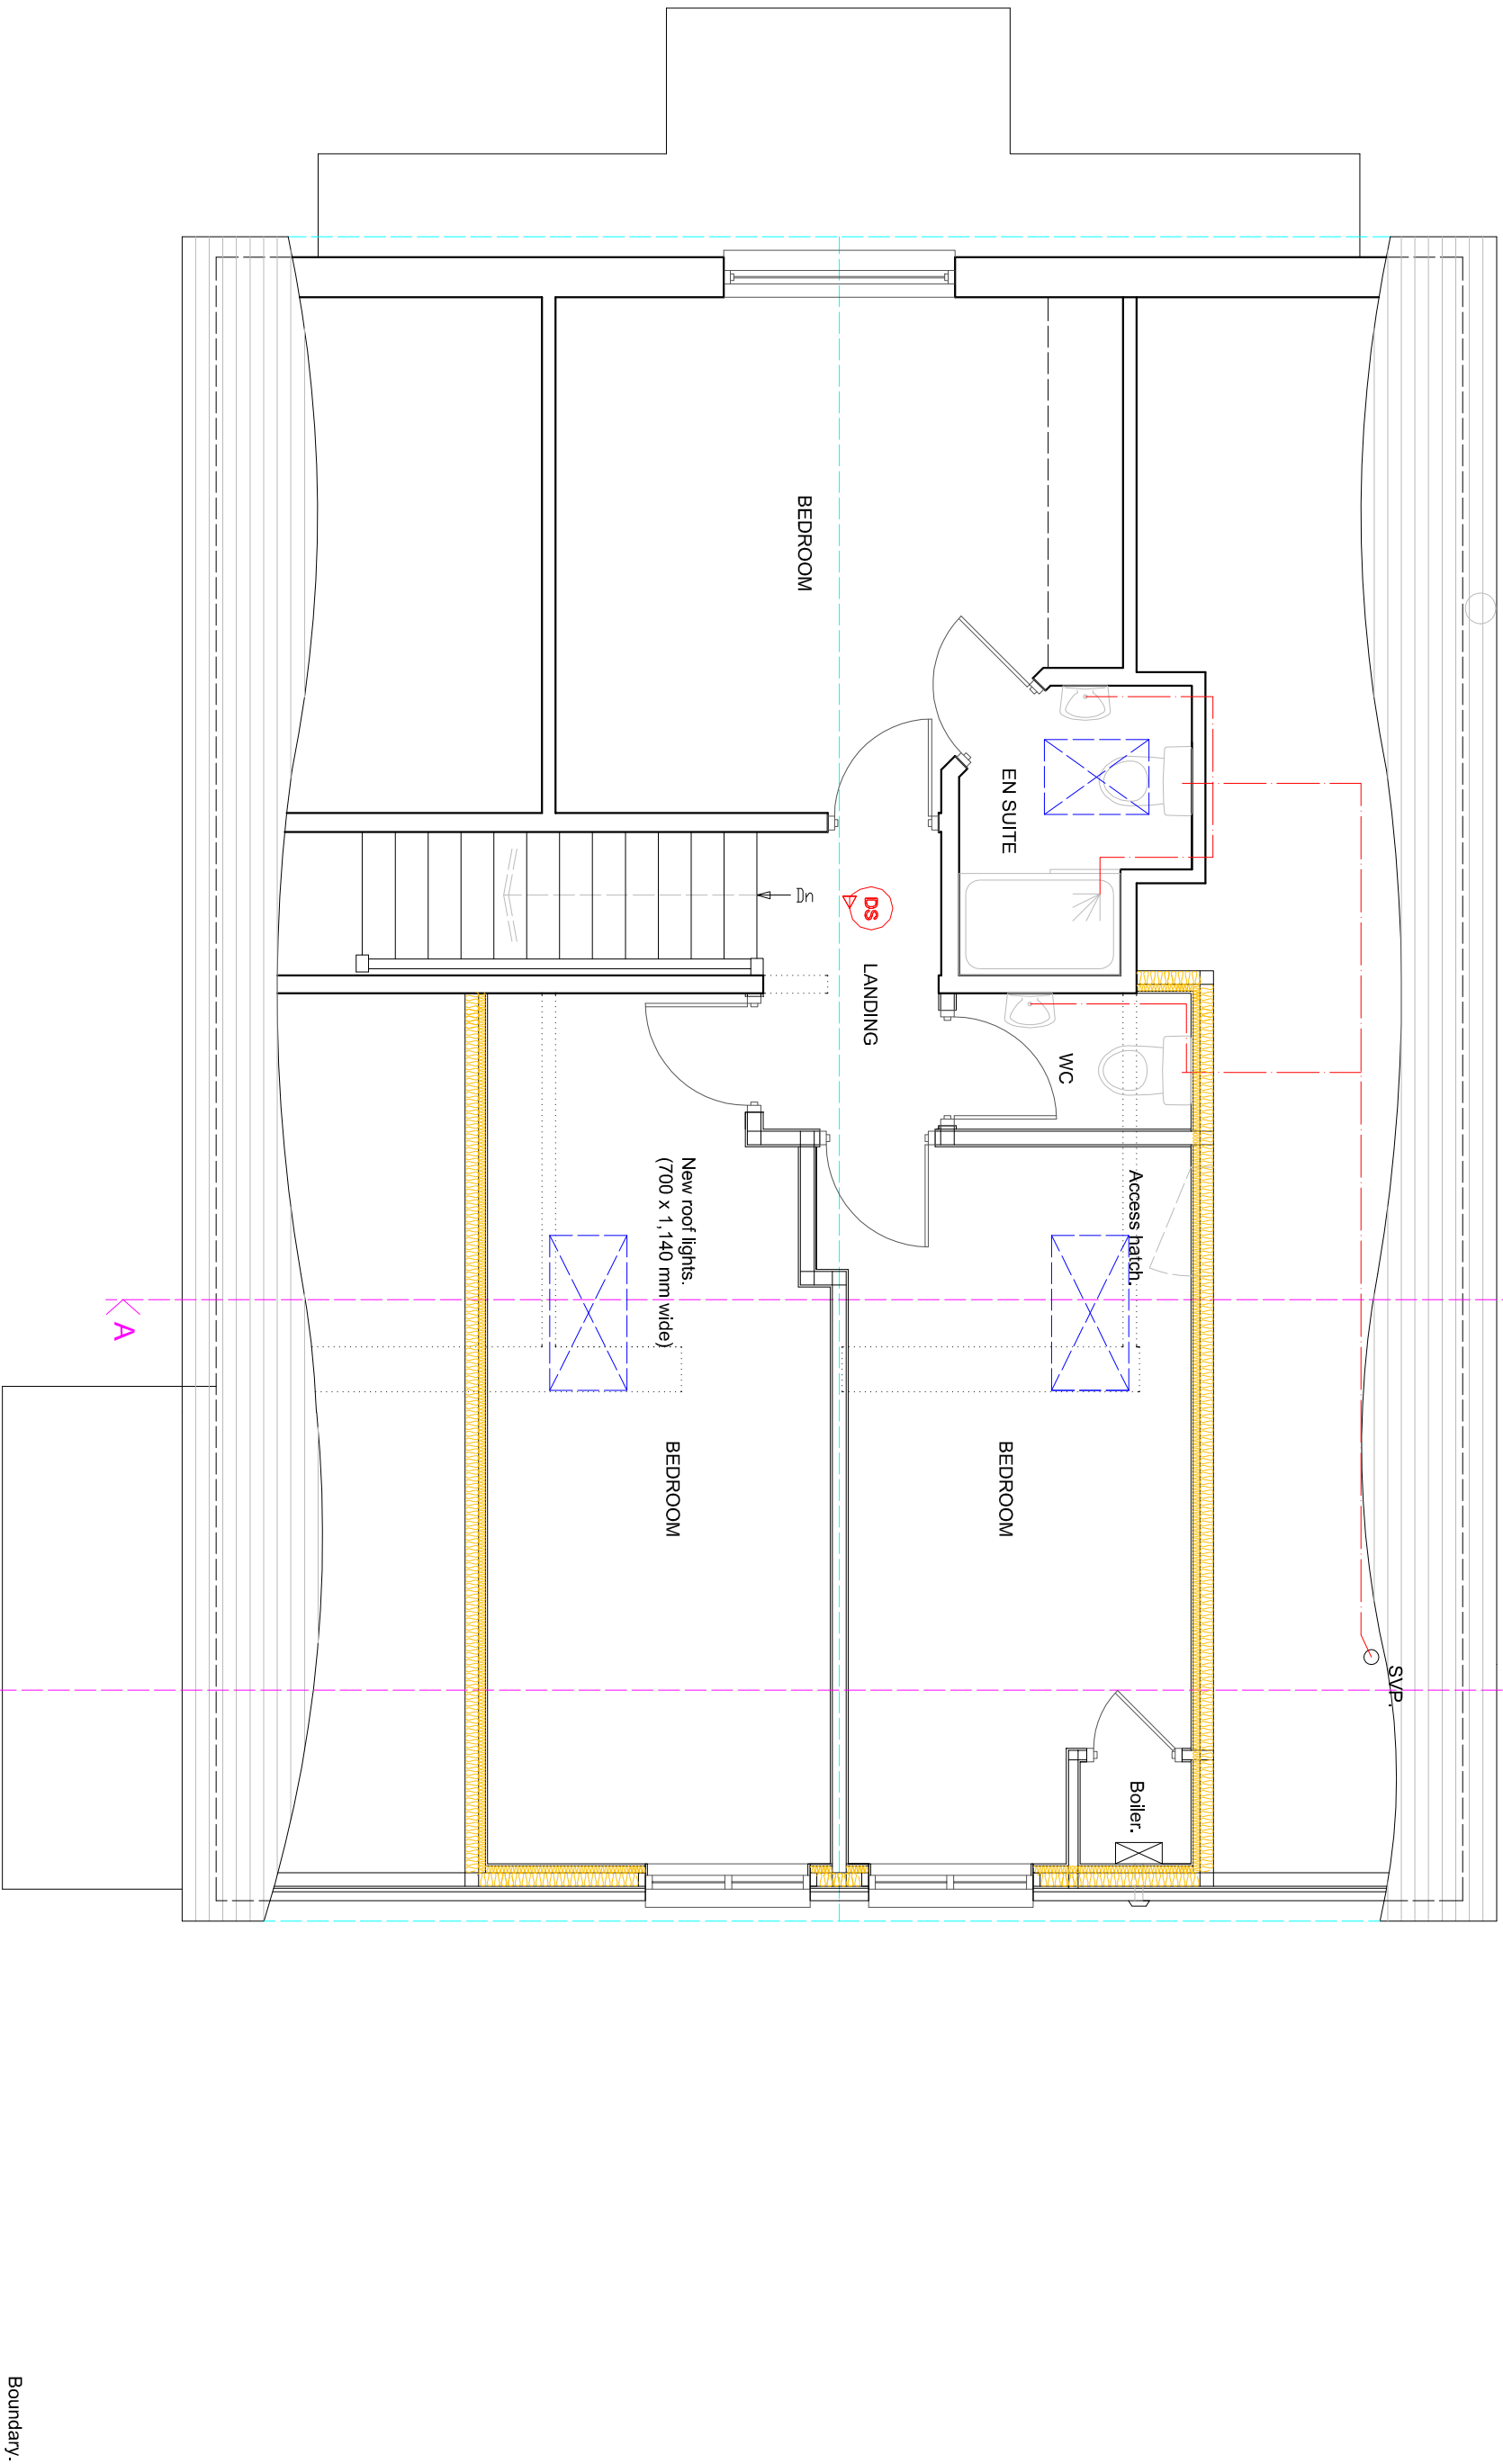

Boundary.

PROPOSED FIRST FLOOR PLAN

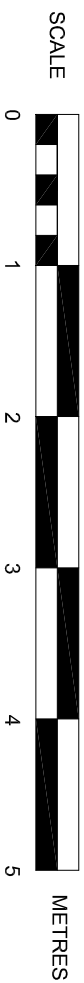

SUSSEX BUILDING CONSULTANCY LIMITED

12 MAYFIELD ROAD,
BOGNOR REGIS, WEST SUSSEX.

SCALE - 1/50 REV - C DATE - 14/10/2019



3 NORTHCOTE ROAD
BOGNOR REGIS
PO21 5LZ
TEL/FAX - (01243) 861379