


NOTES


- Rafters - 100x 50 mm at 410 mm centres.
- Floor - 200 x 50 mm at 410 mm centres.
- Purlin - 150 x 50 mm.
- Ceiling - 100 x 50 mm at 410 mm centres.

Provide newly positioned struts supported off new steel beams or floor joists below with new structure and adapted existing one to be to the engineers design and calculations.

Upgrade thermal insulation levels to those elements which have been refurbished as 'consequential improvements'.

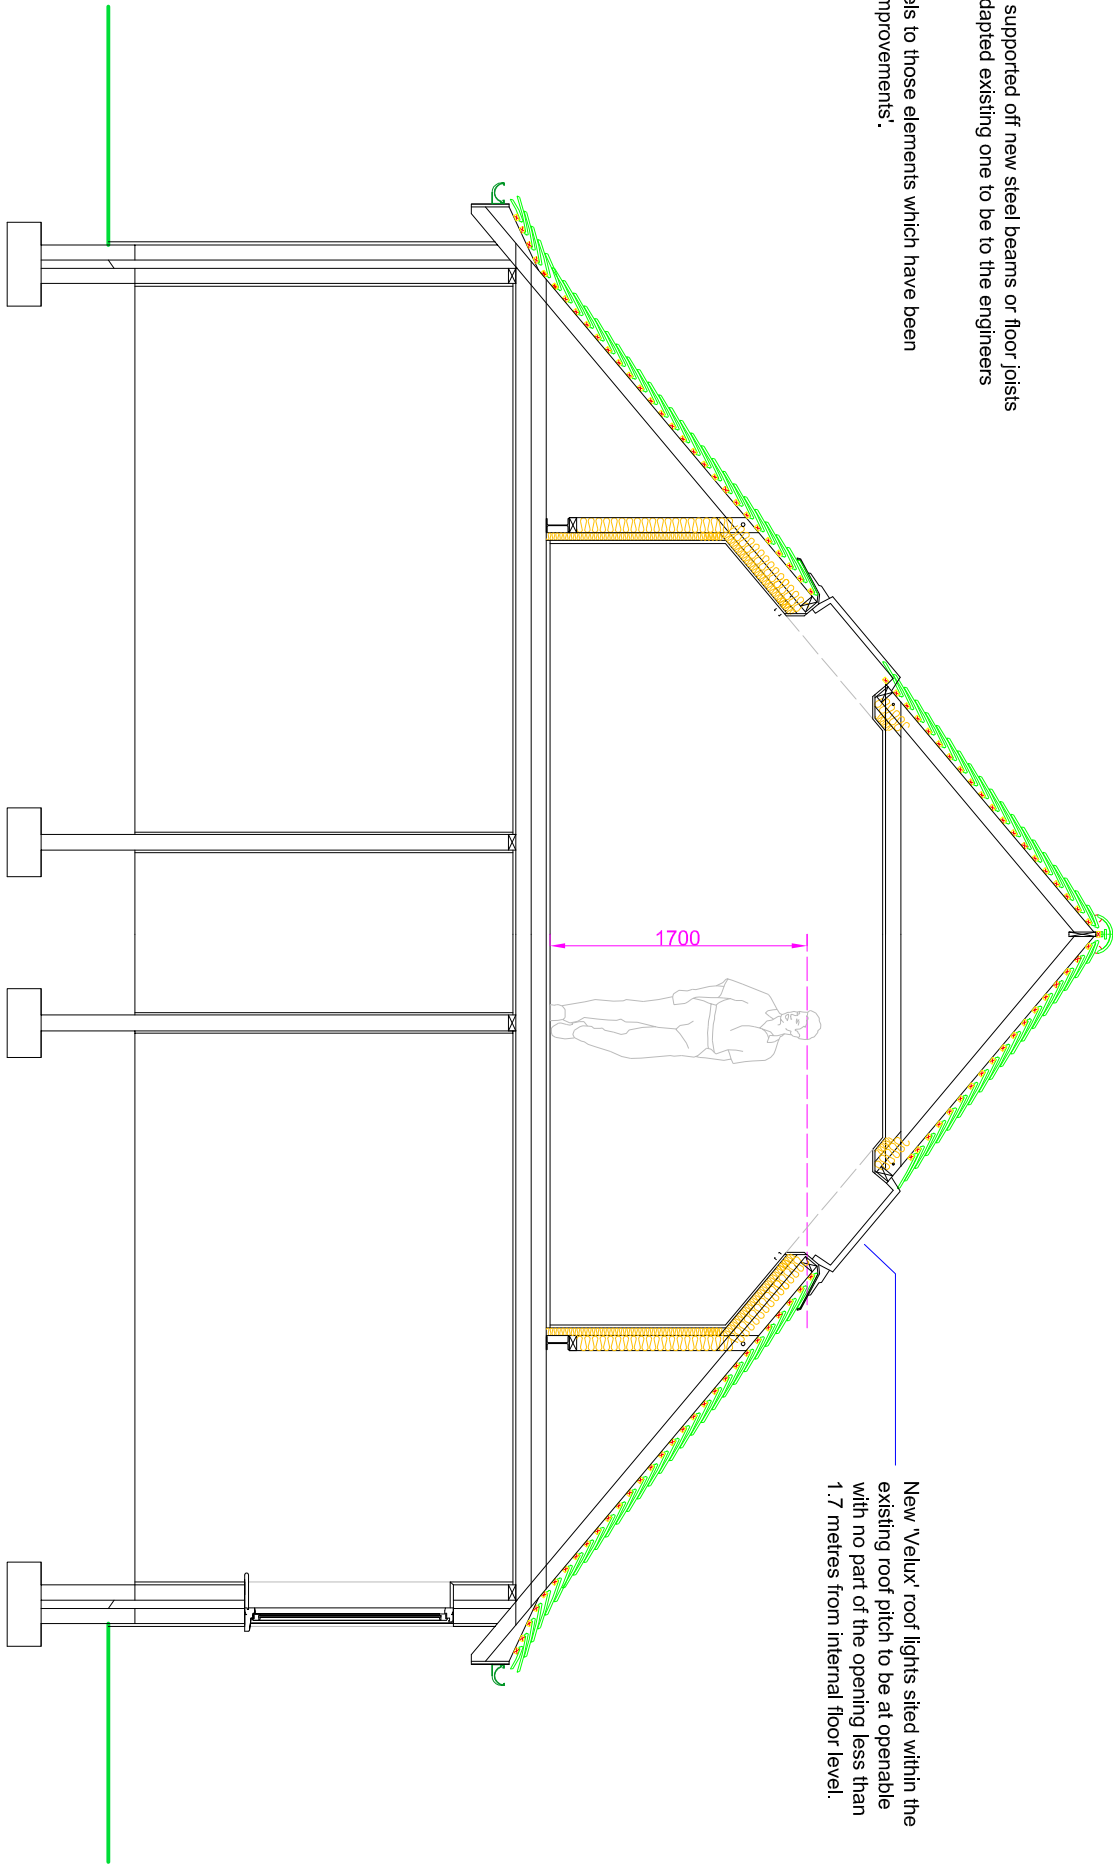

PROPOSED CROSS SECTION 'AA'

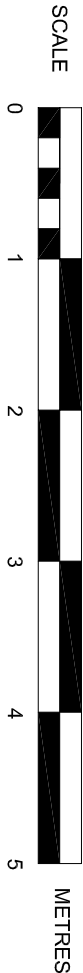

SUSSEX BUILDING CONSULTANCY LIMITED

12 MAYFIELD ROAD,
BOGNOR REGIS, WEST SUSSEX.

SCALE - 1/50 REV - B DATE - 14/10/2019



LABC
partner

3 NORTHCOTE ROAD
BOGNOR REGIS
PO21 5LZ
TEL/FAX - (01243) 861379