
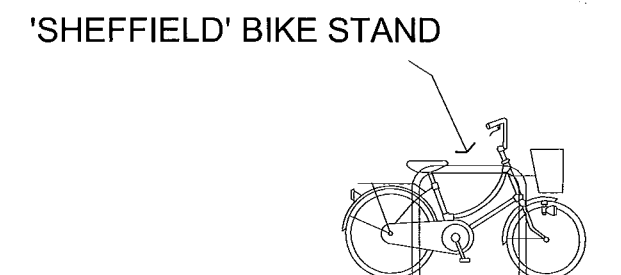
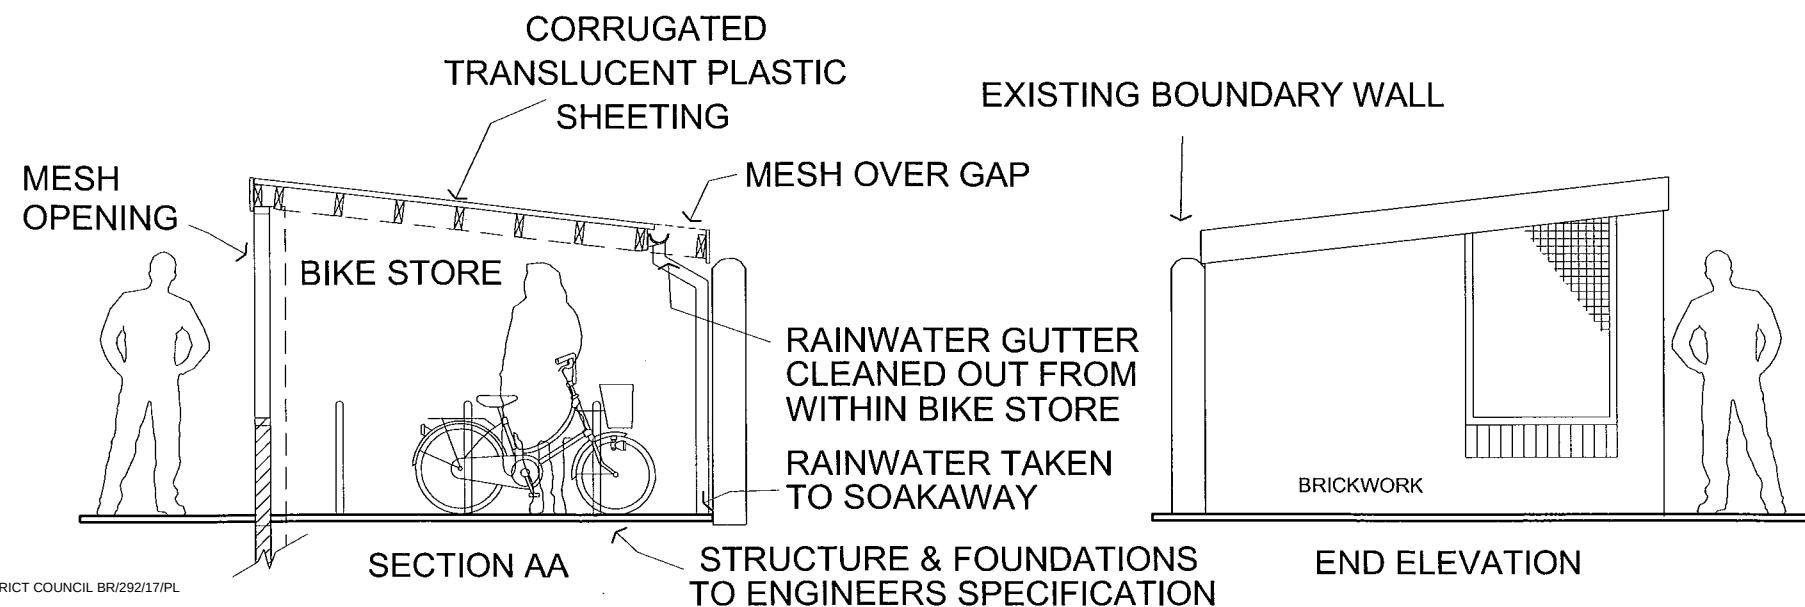
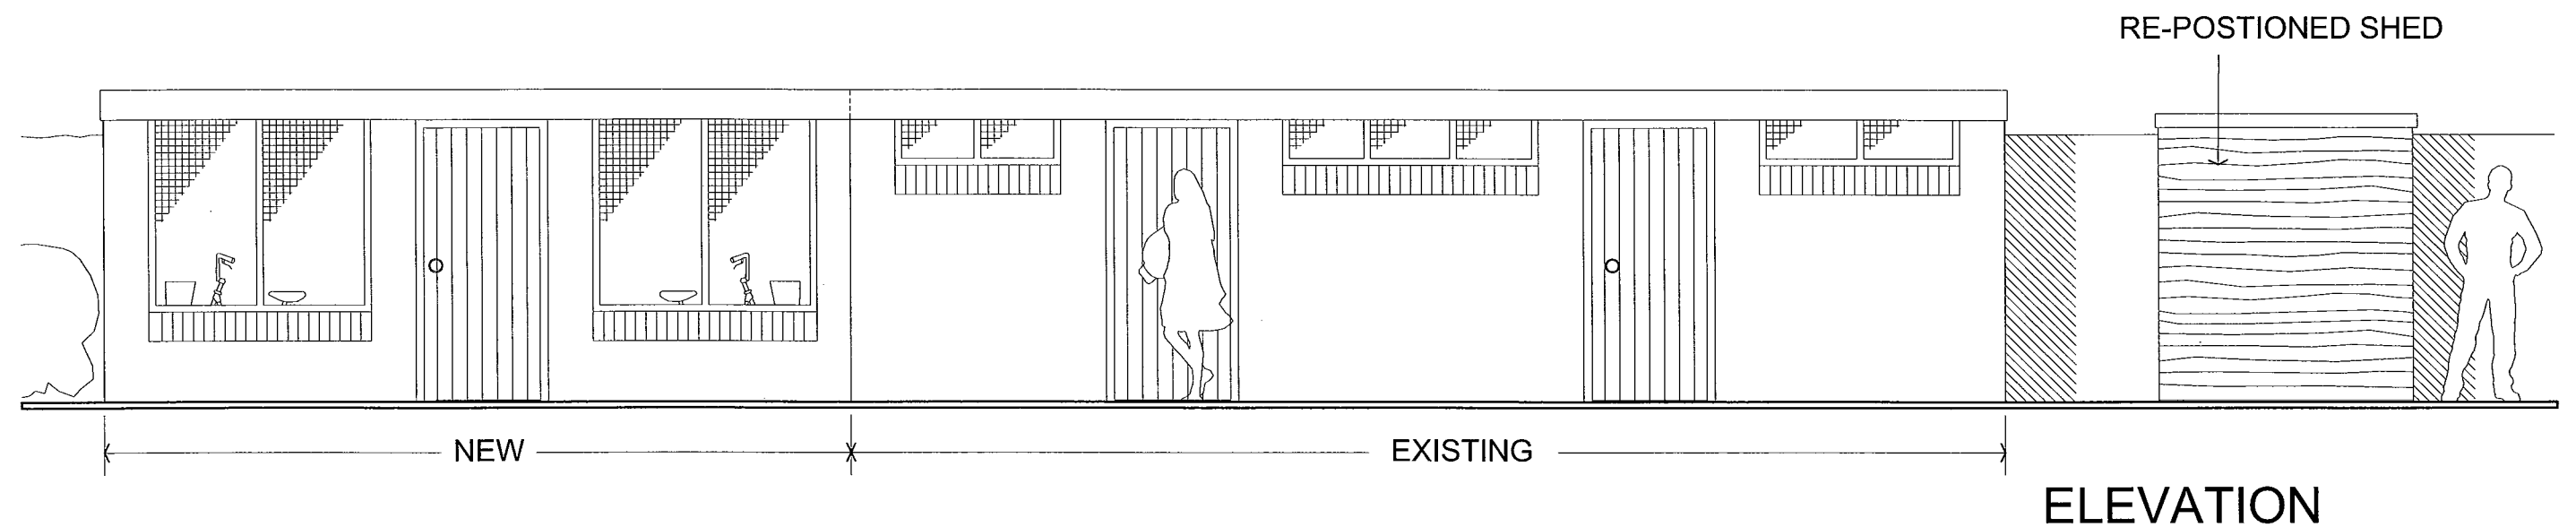


Notes 1. Do not scale from this drawing, except for planning purposes.
2. Preliminary and subject to 'Setting Out' on the ground to check layout and 'Working Drawings-Building Regulation Approval'.

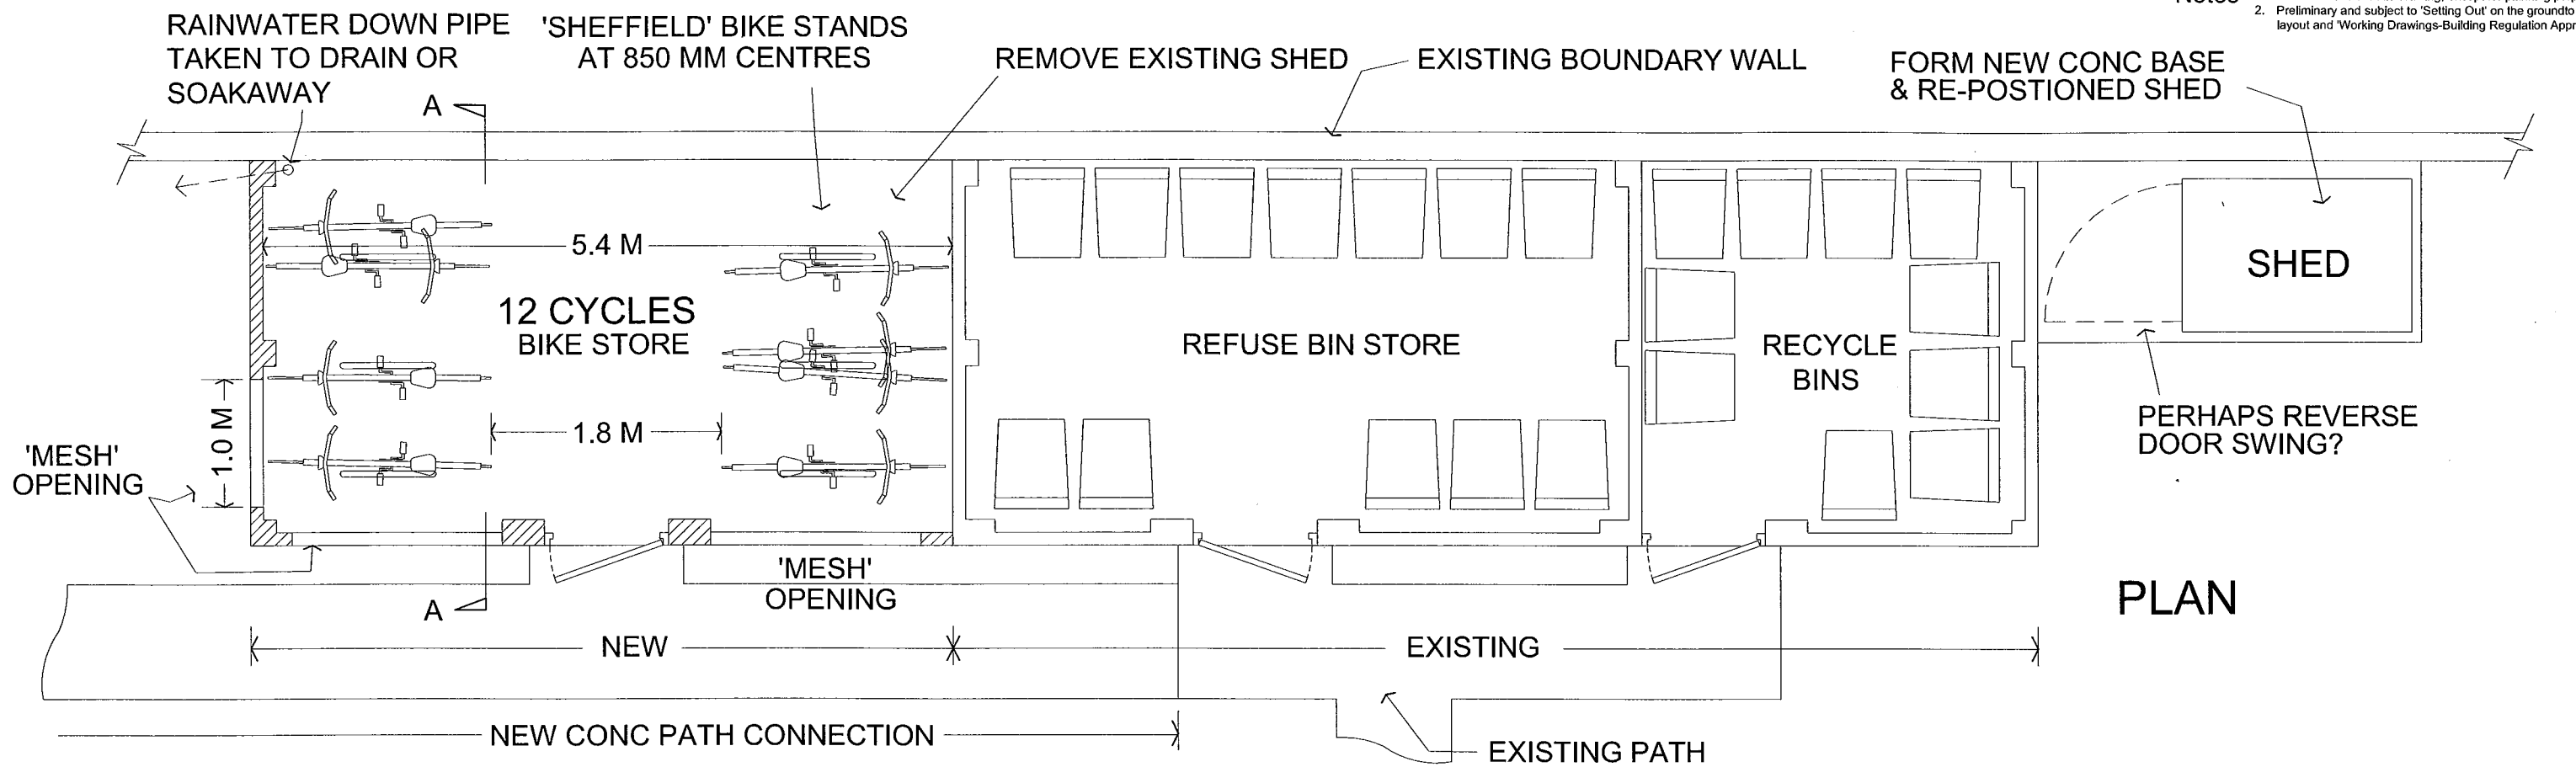

0 m 1 m 2 m 3 m 4 m

Regis Court
High Street
Bognor Regis

Plans & Elevation
Sections & Bike Store
026/09/17 1/50 @ A3

Dwg 27-02A