


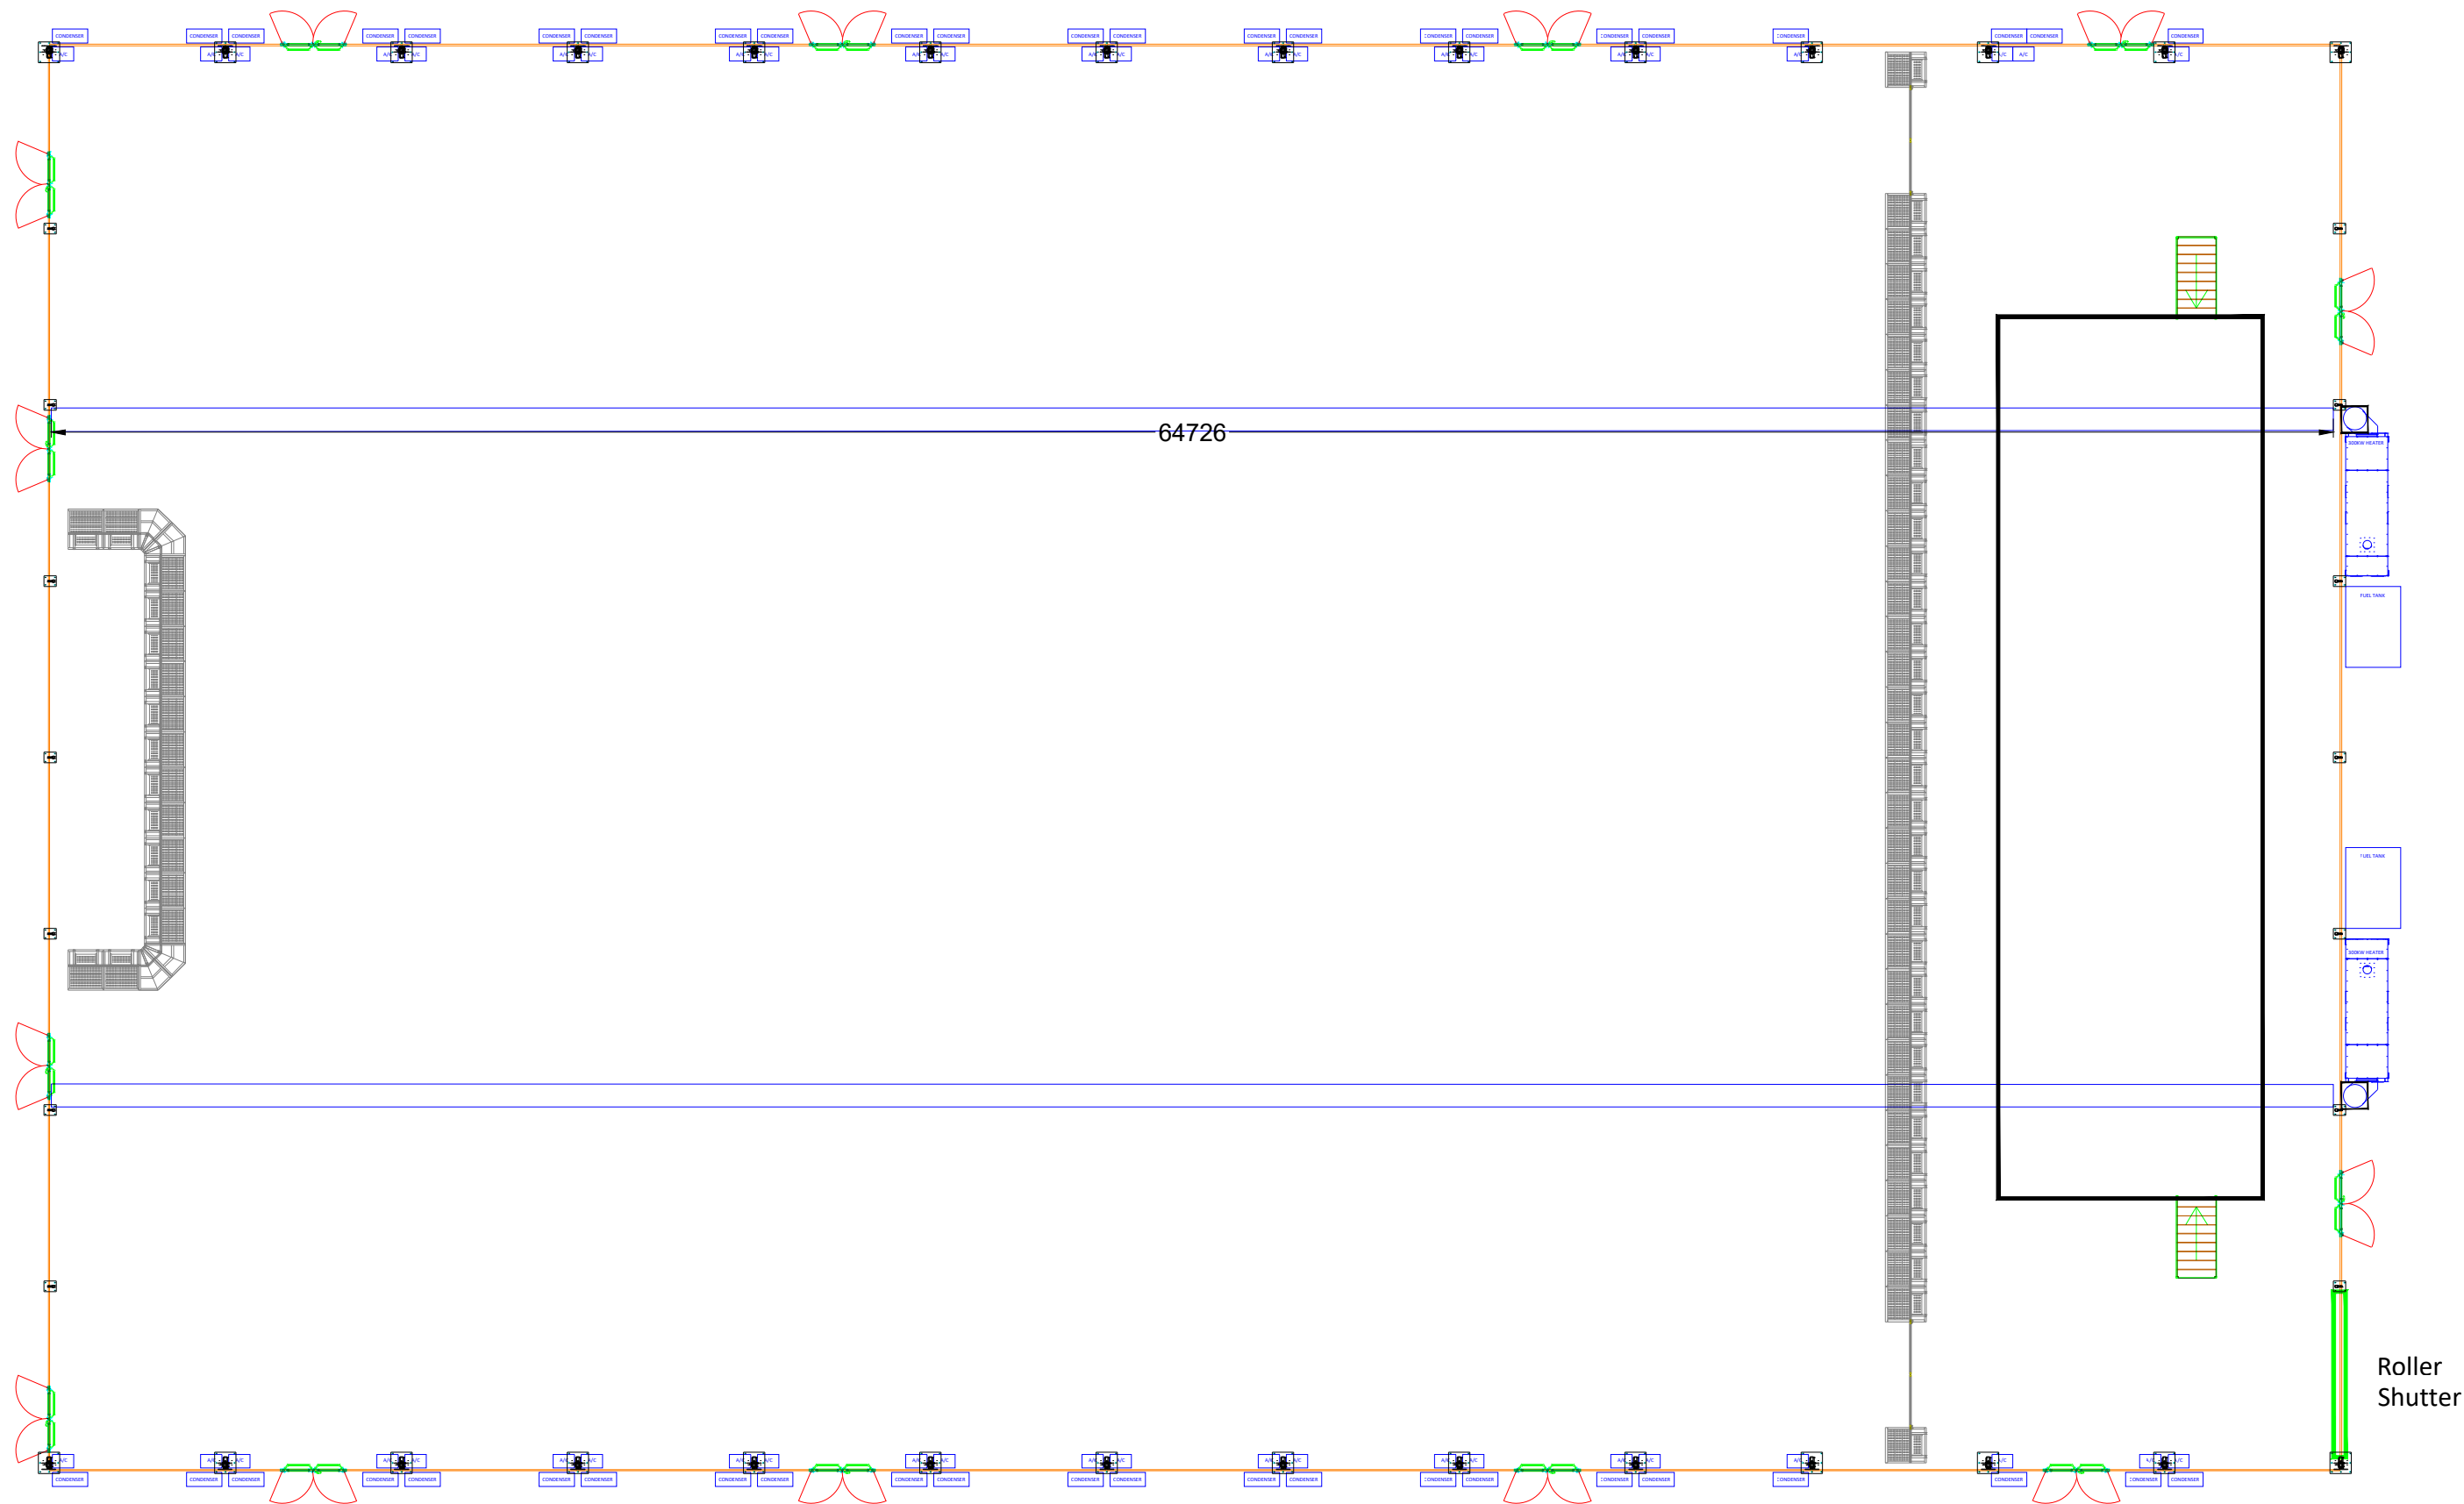

Plan View - HVAC (1:200)

Extract - Plan - HVAC

Design & Engineering
 Tel: +44 1234 77 22 33
www.stargrouplive.com
design@stargrouplive.com

Star Group Live Ltd
 Milton Road, Thurlough
 Bedford MK44 2DF UK

Title Butlin's Temporary Venues 2021 65m x 45m Structure Bognor Regis General Arrangement	By	PG
	Date	01/11/20
	Client	Bourne Leisure Limited
	Scale	Refer to drawing
	Status	Preliminary Construction
	Dwg	21-13207-23a